

Historic Preservation Commission

Agenda

Monday, March 17, 2025
City Hall, 2nd Floor Council Chambers
749 Main Street
6:30 PM

Members of the public are welcome to attend and give comments remotely; however, the in-person meeting may continue even if technology issues prevent remote participation.

- You can call in to **+1 253 215 8782, Webinar ID # 827 0375 4963**
Webinar ID **#575287**
- You can log in via your computer. Please visit the City's website here to link to the meeting: www.louisvilleco.gov/hpc.

The Commission will accommodate public comments during the meeting. Anyone may also email comments to the Commission prior to the meeting at Planning@LouisvilleCO.gov.

1. Call to Order
2. Roll Call
3. Approval of Agenda
4. Public Comments on Items Not on the Agenda
5. **Public Hearing:**
 - a. 600 Pine Street – Landmark, Alteration Certificate, Grant
 - b. 945 Caledonia Street – Demolition Review
6. Discussion/Direction: Comprehensive Plan
7. Discussion/ Direction: 2025 Work Plan
8. Updates from staff
9. Updates from Commission Members
10. Adjourn

Persons planning to attend the meeting who need sign language interpretation, translation services, assisted listening systems, Braille, taped material, or special transportation, should contact the City Clerk's Office at 303 335-4536 or MeredythM@LouisvilleCO.gov. A forty-eight-hour notice is requested.

Si requiere una copia en español de esta publicación o necesita un intérprete durante la reunión, por favor llame a la Ciudad al 303.335.4536 o 303.335.4574.

ITEM: 600 Pine Street Landmark, Alteration Certificate, & Grant Request


APPLICANT & OWNER: Victoria Malcolm
600 Pine Street
Louisville, Colorado 80027

PROJECT INFORMATION:
ADDRESS:
LEGAL DESCRIPTION:
DATE OF CONSTRUCTION:

600 Pine Street
Lots 1-3, Block 12, Pleasant Hill
Ca. 1905

REQUEST: A request to Landmark 600 Pine Street, and requests for an Alteration Certificate and Preservation and Restoration Grant

VICINITY MAP:

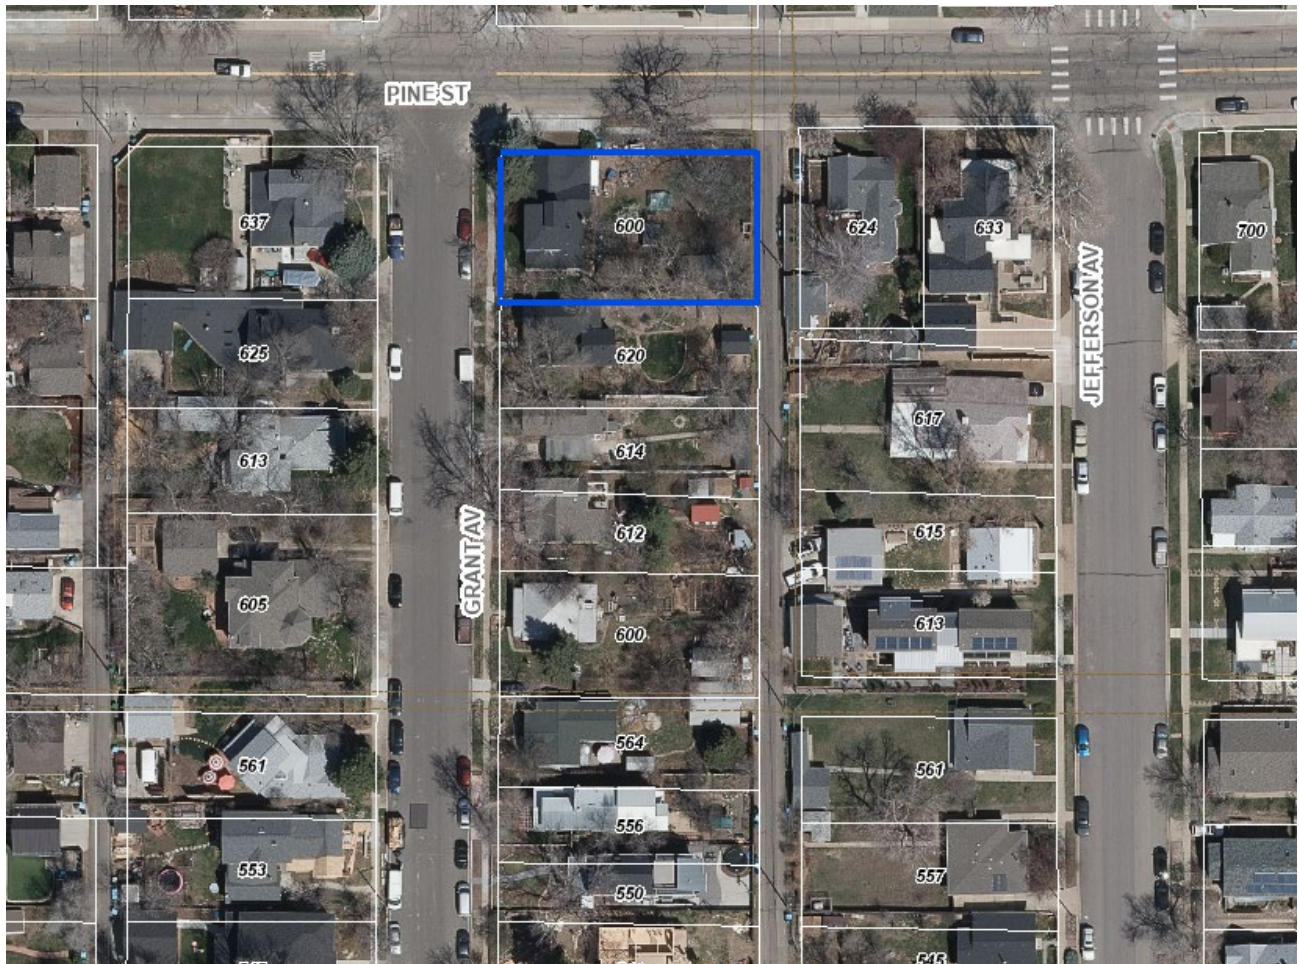

SUMMARY:

The applicant is requesting the following:

- Landmark designation.
- Alteration Certificate to rehabilitate the exterior chimney.
- A Preservation and Restoration Grant of up to \$4,250.00.

HISTORICAL BACKGROUND:

Information from Bridget Bacon, Louisville Historical Museum

For several decades, this was the home of Joseph (“Joe”) and Bertha Malcolm and was the location of Joe’s insurance business. Today, it is the residence of their grandson and his wife. 600 Pine is located in the Pleasant Hill Subdivision, which was platted in 1894. John A. Williams owned the property from 1904 until 1919 and was believed to have had the house constructed. There is evidence that Williams rented out the house to Royal Thompson, who was employed at the Louisville Milling & Elevator Co. (now known as the Louisville Grain Elevator), and his wife, Lulu Belle Thompson.

In 1919, Joe Malcolm purchased the property. It is still owned by members of the Malcolm family, ninety-four years later. Joe grew up in Nebraska and served in the Spanish-American War around 1899-1900. At the time of his death in 1975, he was the last surviving Spanish-American War veteran in Boulder County. Joe and his wife, Bertha, moved to Louisville in 1903, where Joe had a barber shop on Main Street.

From about 1920 until 1955, Joe had an insurance business, which he ran out of his home at 600 Pine. Joe was president of the Louisville School Board for twenty-one years and was active in other organizations as well, including the Louisville Lions Club and the Order of the Easter Star. Bertha is also remembered for all that she did for the Louisville community. She became very active in the Saturday Study Club, a women’s organization that brought culture to Louisville and managed the small library. Records indicate that she was also involved in the Pioneer Club, which overlapped in membership with the Saturday Study Club. Bertha died in 1966 at the age of 84, and Joe died in 1975 at the age of 97.

Joseph W. Malcolm, Jr., born in 1918, served in the Marine Corps for over thirty years. His obituary stated that he was a veteran of World War II, the Korean War, and the Vietnam War, specializing in tanks and amphibious tractors. He received the Legion of Merit and Bronze Star. Records indicate that he and his wife, Claire, made their home in Boulder.

In 1978, following the deaths of his parents, the then-owner of 600 Pine, Joseph Malcolm, Jr., conveyed 600 Pine to his son, Joseph W. Malcolm III, and his wife, Victoria Malcolm. They are the current owners.

ARCHITECTURAL INTEGRITY:

The PaleoWest Historic Context, [*Stories in Places*](#), lists 600 Pine as a Queen Anne-style structure, likely due to the gable facing Pine Street, which has scalloped-shaped shingles, Folk Victorian ornamentation, and bargeboard. The gable also creates a sense of asymmetrical massing from the Pine Street view. Its Queen Anne stylings are less ornate or apparent than other examples of Queen Anne in Louisville, such as 741 Lincoln Avenue or 1045 La Farge

Avenue. The Historic Structure Assessment (HSA), which was completed on the property in 2024, contains the following description:

The property is cross-gabled with one gable-front facing Pine Street and the second gable-front facing the east yard. The home has been heavily modified over the years, with a one-story hip roof addition on the northeastern corner between the two gable ends, a pop-top half-story hip roof addition above the center of the home offset to the southwest, and an enclosed porch on the south elevation.

The one-story addition was constructed prior to 1948, and the porch is believed to be enclosed between 1948 and 1958. There is also a second-story addition which was constructed in 1985. First-story windows appear to be original, and consist of double-hung, one-over-one wood windows with rope and pulley counterbalances. Windows on the enclosed porch and second story are not original.


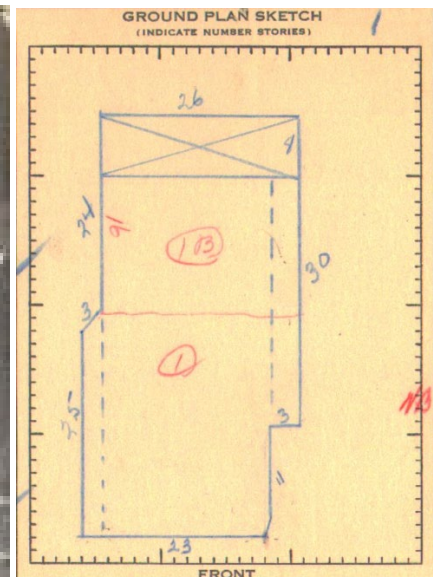


Photo and floor plan of 600 Pine Street from the 1948 Assessor's Card.

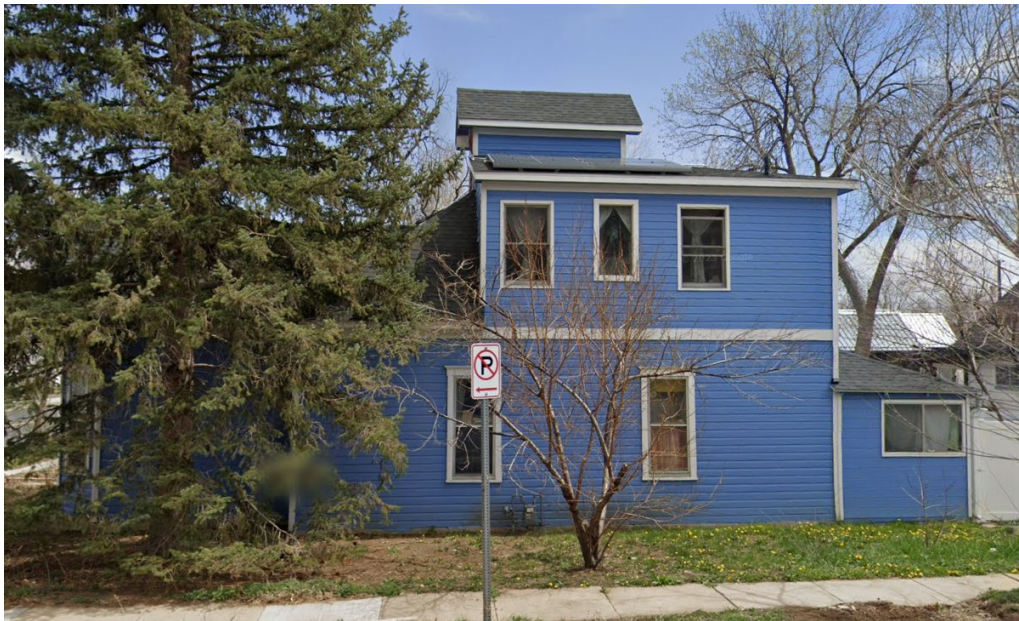

Present-day images of the house at 600 Pine Street.

HISTORICAL SIGNIFICANCE ANALYSIS AND CRITERIA FOR LISTING AS LOCAL LANDMARK:

In order to receive a City Landmark designation, landmarks must be at least 50 years old and meet one or more of the criteria for architectural, social or geographic/environmental significance as described in Louisville Municipal Code (LMC) Section 15.36.050(A).

Staff analysis of the criteria is as follows:

Sec. 15.36.050. - Criteria for Designation

Criteria	Meets Criteria?	Evaluation
A. <i>Landmarks must be at least 50 years old and meet one or more of the criteria for architectural, social or geographic/environmental significance as described in this chapter.</i>	Yes	600 Pine St was constructed around 1905, making it approximately 120 years old.
1. a. <i>Architectural.</i> 1) Exemplifies specific elements of an architectural style or period. 2) <i>Example of the work of an architect or builder who is recognized for expertise nationally, statewide, regionally, or locally.</i> 3) <i>Demonstrates superior craftsmanship or high artistic value.</i> 4) <i>Represents an innovation in construction, materials or design.</i> 5) <i>Style particularly associated with the Louisville area.</i> 6) <i>Represents a built environment of a group of people in an era of history that is culturally significant to Louisville.</i> 7) <i>Pattern or grouping of elements representing at least one of the above criteria.</i> 8) <i>Significant historic remodel.</i>	Yes	Architectural Significance - <i>Exemplifies specific elements of an architectural style or period.</i> • Queen Anne style is relatively rare in Louisville. • Style largely maintained in front/Pine Street portion of structure. • 1980s addition altered massing of original home.

Criteria	Meets Criteria?	Evaluation
1. b. Social. 1) Site of historic event that had an effect upon society. 2) Exemplifies cultural, political, economic or social heritage of the community. 3) Association with a notable person or the work of a notable person.	Yes	Social Significance - <i>Exemplifies cultural, political, economic or social heritage of the community.</i> • Single-family ownership since 1919, over 100 years. • Military service (Spanish-American War, WWII, Korean War, Vietnam War). • Service economy/downtown businesses (barbershop, insurance). • Joe Malcolm advertisement shown on Rex Theatre curtain, on display at Louisville Historical Museum. • Women's social clubs and community services.
1. c. Geographic/environmental. 1) Enhances sense of identity of the community. 2) <i>An established and familiar natural setting or visual feature that is culturally significant to the history of Louisville.</i>	Yes	The historic location of the house helps to create a sense of neighborhood identity.
3. All properties will be evaluated for physical integrity and shall meet one or more of the following criteria: a. Shows character, interest or value as part of the development, heritage or cultural characteristics of the community, region, state, or nation. b. Retains original design features, materials and/or character. c. Remains in its original location, has the same historic context after having been moved, or was moved more than 50 years ago. d. Has been accurately reconstructed or restored based on historic documentation.	Yes	<i>Retains original design features, materials and/or character.</i> • The first-story windows are original to the house. <i>Remains in its original location, has the same historic context after having been moved, or was moved more than 50 years ago.</i> • The structure has not been moved.

ALTERATION CERTIFICATE REQUEST:

The applicant is also applying for an Alteration Certificate. Alteration Certificate requests are tied to Landmark and Grant requests to ensure the work proposed for grant funding would not affect a property's historical integrity for landmarking. Alteration Certificates are not required for routine maintenance, such as painting, but are required for work that requires a building permit. The proposed work falls under this review purview, which should focus on how the proposed changes may or may not impact the property and its historic integrity.

The proposed Alteration Certificate is to repair the existing chimney on the property. The proposal includes breaking down the chimney to the ground level and rebuilding the chimney to the same height using the same brick material as the original.



Photo of the chimney's location on the subject building.



Photos of the chimney in disrepair from the 2024 HSA.

ALTERATION CERTIFICATE CRITERIA AND STANDARDS ANALYSIS:

Sec. 15.36.120. - Criteria to review an Alteration Certificate.

- A. The commission shall issue an Alteration Certificate for any proposed work on a designated historical site or district only if the proposed work would not detrimentally alter, destroy or adversely affect any architectural or landscape feature which contributes to its original historical designation.
- B. The commission must find the proposed alteration to be visually compatible with designated historic structures located on the property in terms of design, finish, material, scale, mass and height. When the subject site is in an historic district, the commission must also find that the proposed alteration is visually compatible with characteristics that define the district. For the purposes of this chapter, the term "compatible" shall mean consistent with, harmonious with, or enhancing to the mixture of complementary architectural styles, either of the architecture of an individual structure or the character of the surrounding structures.
- C. The commission will use the following criteria to determine compatibility:

Criteria and Standards	Met?	Evaluation
1. <i>The effect upon the general historical and architectural character of the structure and property.</i>	Yes	The chimney has minimal impact on the architectural character of the overall structure and property given its size and location on the building.
2. <i>The architectural style, arrangement, texture, and material used on the existing and proposed structures and their relation and compatibility with other structures.</i>	Yes	The proposed chimney rebuild will be in the same style and use the same brick material as the original.
3. <i>The size of the structure, its setbacks, its site, location, and the appropriateness thereof, when compared to existing structures and the site.</i>	Yes	The rebuilt chimney will be the same height as the existing.
4. <i>The compatibility of accessory structures and fences with the main structure on the site, and with other structures.</i>	N/A	There are no new accessory structures or fences in this proposal.
5. <i>The effects of the proposed work in creating, changing, destroying, or otherwise impacting the exterior architectural features of the structure upon which such work is done.</i>	Yes	There is no anticipated impact on exterior features surrounding the chimney.
6. <i>The condition of existing improvements and whether they are a hazard to public health and safety.</i>	Yes	The existing conditions of the chimney could provide a hazard because it is currently not structurally sound.
7. <i>The effects of the proposed work upon the protection, enhancement, perpetuation and use of the property.</i>	Yes	The proposal will not impact the use of the property.
8. a. <i>A property shall be used for its historic purpose or be placed in a new use that requires minimal change to the defining characteristics of the building and its site and environment.</i>	Yes	The proposal does not affect the continued and historic residential use of the structure.
8. b. <i>The historic character of a property shall be retained and preserved. The removal of historic materials or alteration of features and spaces that characterize a property shall be</i>	Yes	The chimney may be considered a element important to the character of the building and is proposed to be rehabilitated.

Criteria and Standards	Met?	Evaluation
<i>avoided.</i>		
<i>8. c. Each property shall be recognized as a physical record of its time, place and use. Changes that create a false sense of historical development, such as adding conjectural features or architectural elements from other buildings, shall not be undertaken.</i>	Yes	The requests do not include conjectural features or other features that create a false sense of history.
<i>8. d. Most properties change over time; those changes that have acquired historic significance in their own right shall be retained and preserved.</i>	N/A	There are no architectural features on this property that have acquired historic significance in their own right.
<i>8. e. Distinctive features, finishes and construction techniques or examples of craftsmanship that characterize a property shall be preserved.</i>	Yes	No existing distinctive features are proposed to be removed.
<i>8. f. Deteriorated historic features shall be repaired rather than replaced. When the severity of deterioration requires replacement of a distinctive feature, the new feature shall match the old in design, color, texture and other visual qualities and, where possible, materials. In the replacement of missing features, every effort shall be made to substantiate the structure's historical features by documentary, physical, or pictorial evidence.</i>	Yes	The chimney cannot be reasonably repaired in its current state. Materials used to rebuild the chimney will be the same as existing.
<i>8. g. Chemical or physical treatments, such as sandblasting, that cause damage to historic materials shall not be used. The surface cleaning of structures, if appropriate, shall be undertaken using the gentlest means possible.</i>	N/A	Damaging techniques are not proposed for use on this project.
<i>8. h. Significant archaeological resources affected by a project shall be protected and preserved. If such resources must be disturbed, mitigation measures shall be undertaken.</i>	N/A	Significant archeological resources have not been identified on this property.
<i>8. i. New additions, exterior alterations or related new construction shall not destroy historic materials that characterize the property. The new work shall be differentiated from the old and shall be compatible with the massing, size, scale, and architectural features to protect the historic integrity of the property and its</i>	N/A	There are no proposed additions or new construction on the property.

Criteria and Standards	Met?	Evaluation
<i>environment.¹</i>		
<i>8. j. New additions and adjacent or related new construction shall be undertaken in such a manner that if removed in the future, the essential form and integrity of the historic property and its environment would be unimpaired.</i>	N/A	There are no proposed additions or new construction on the property.

Staff find that the changes made **will not** result in a loss of the character of the historic building. Section 15.36.120 of the LMC gives the criteria for evaluating Alteration Certificates and based on the proposed design, staff finds that the proposed work **does** meet the standards.

GRANT REQUEST:

The applicant is requesting approval of a Preservation and Restoration Grant for rehabilitation work to reconstruct the existing chimney. The total estimated cost of the project is \$8,500.00 and the total requested grant amount is \$4,250.00. This grant would be in addition to the \$5,000 signing bonus for landmarking the structure and the \$4,000 grant for the Historic Structure Assessment previously approved for the property.

A Historic Structure Assessment was previously done for the property, completed by Stewart Architecture and Planning in 2024 and paid for by the Historic Preservation Fund. The Assessment (Attachment 6) lists chimney repairs as a high priority item in the Preservation Plan.

COST ESTIMATE OF PROPOSED WORK: \$8,500.00

REQUESTED PRES. & REST. GRANT AMOUNT: \$4,250.00

MATCHING PRES. & REST. GRANT MAXIMUM UNDER SECTION 8: \$40,000.00

Preservation and Restoration Grant:

Under Resolution No. 17, Series 2019, residential applicants are eligible for a \$5,000 unmatched incentive grant as a Landmark bonus. Owners of a landmarked property will be eligible for this grant following the signing of the Landmark and grant agreements. The remaining \$40,000 grant shall be conditioned based on the applicant matching one hundred percent of the amount for approved work. Approved work must fall under the categories of preservation, rehabilitation, and restoration.

Preservation *is the act or process of applying measures necessary to sustain the existing form, integrity, and materials of an historic property as they now exist. Approved work focuses upon the repair of exterior historic materials and features rather than extensive replacement and new construction.*

Rehabilitation *is the act or process of making possible a compatible use for a property through repair, alterations, and additions while preserving those portions or features which convey its historical, cultural, or architectural values. Rehabilitation acknowledges the need to alter or add to a historic property to meet continuing or changing uses while*

retaining the property's historic character. The limited and sensitive upgrading of mechanical, electrical, and plumbing systems and other code-required work to make properties functional is appropriate.

Restoration is the act or process of accurately depicting the form, features, and character of a property as it appeared at a particular period of time. Approved work focuses on exterior work and includes the removal of features from other periods in its history and reconstruction of missing features from the restoration period.

Staff reviewed the Preservation and Restoration Grant request by evaluating whether each request line item qualified for grant funding as either preservation, rehabilitation, or restoration. Findings are summarized in the following tables.

Table 1. Summary of staff analysis of qualification of Preservation Grant requests under Reso. 17, Series 2019.				
Requests		Analysis		Requested under extraordinary circumstances?
Description	Amount	Preservation, Restoration, or Rehabilitation?	In HSA?	
Chimney repairs – Remove existing chimney and rebuild using similar bricks	\$8,500	Rehab.	✓	No
Total Project Cost	\$8,500			
Total Recommended	\$4,250			

FISCAL IMPACT:

Approval of the grant request allows for matched grants of up to \$4,250.00 plus a \$5,000 landmark incentive grant (unmatched). The unencumbered fund balance is estimated at over \$3M and the average income of the Fund over the past two years is approximately \$885,000, thus, staff finds there are adequate funds to support the request.

STAFF RECOMMENDATION:

- Approval of Resolution No. 4, Series 2025, recommending approval to City Council of a landmark at 600 Pine Street, to be named **the Malcolm House**.
- Approval of Resolution No. 5, Series 2025, approving the Alteration Certificate.
- Approval of Resolution No. 6, Series 2025, recommending approval to City Council of a Preservation and Restoration Grant of up to \$4,250.00.

ATTACHMENTS:

1. Resolution No. 4, Series 2025 (Landmark)
2. Resolution No. 5, Series 2025 (Alteration Certificate)
3. Resolution No. 6, Series 2025 (Grants)
4. Application
5. Social History Report
6. Historic Structure Assessment

**RESOLUTION NO. 4
SERIES 2025**

**A RESOLUTION MAKING FINDINGS AND RECOMMENDATIONS REGARDING THE
LANDMARK DESIGNATION FOR A HISTORICAL RESIDENTIAL PROPERTY
LOCATED AT 600 PINE STREET.**

WHEREAS, there has been submitted to the Louisville Historic Preservation Commission (HPC) an application requesting a landmark eligibility determination for a historical property located at 600 Pine Street, legally described as Lots 1-3, Block 12, Pleasant Hill, City of Louisville, State of Colorado; and

WHEREAS, the HPC have reviewed the application and found it to be in compliance with Chapter 15.36 of the Louisville Municipal Code, including Section 15.36.050.A, establishing criteria for landmark designation; and

WHEREAS, the HPC has held a properly noticed public hearing on the proposed landmark application; and

WHEREAS, 600 Pine Street (the Malcolm House) has social significance because it exemplifies the cultural, political, economic, or social heritage of the community considering its association with various Louisville families and Louisville's cultural heritage; and

WHEREAS, the property has architectural significance because it has architectural integrity that is representative of the built environment in 1900s Louisville; and

WHEREAS, the HPC finds that these and other characteristics specific to the Malcolm House have social and architectural significance as described in Section 15.36.050.A of the Louisville Municipal Code; and

NOW, THEREFORE, BE IT RESOLVED BY THE HISTORIC PRESERVATION COMMISSION OF THE CITY OF LOUISVILLE, COLORADO:

1. The application to landmark the property at 600 Pine Street be approved for the following reasons:
 - a. Architectural integrity has been largely maintained over time.
 - b. Association with Louisville's heritage.
2. The Historic Preservation Commission recommends the City Council approve the landmark incentive grant in the amount of \$5,000.
3. With the amendment that the structure be named the Malcolm House.

PASSED AND ADOPTED this 17th day of March, 2025.

Lynda Haley, Chairperson

**RESOLUTION NO. 5
SERIES 2025**

**A RESOLUTION APPROVING OF AN ALTERATION CERTIFICATE FOR THE
MALCOLM HOUSE LOCATED AT 600 PINE STREET FOR EXTERIOR ALTERATIONS.**

WHEREAS, there has been submitted to the Louisville Historic Preservation Commission (HPC) an application requesting an alteration certificate for a historic residential structure located at 600 Pine Street, on property legally described as Lots 1-3, Block 12, Pleasant Hill, City of Louisville, State of Colorado; and

WHEREAS, the City Staff and the HPC have reviewed the application and found it to be in compliance with Chapter 15.36 of the Louisville Municipal Code, including Section 15.36.120, establishing criteria for alteration certificates; and

WHEREAS, the HPC held a properly noticed public hearing on the proposed alteration certificate on March 17, 2025, where evidence and testimony were entered into the record, including findings in the Louisville Historic Preservation Commission Staff Report.

**NOW, THEREFORE, BE IT RESOLVED THAT THE HISTORIC PRESERVATION
COMMISSION OF THE CITY OF LOUISVILLE, COLORADO:**

Does hereby recommend approval of the application for an alteration certificate for the Malcolm House as described in the Staff Report:

PASSED AND ADOPTED this 17th day of March, 2025.

Lynda Haley, Chairperson

**RESOLUTION NO. 6
SERIES 2025**

**A RESOLUTION MAKING FINDINGS AND RECOMMENDATIONS REGARDING A
PRESERVATION AND RESTORATION GRANT FOR THE MALCOLM HOUSE
LOCATED AT 600 PINE STREET.**

WHEREAS, there has been submitted to the Louisville Historic Preservation Commission (HPC) an application requesting a preservation and restoration grant for the Malcolm House, a historic residential structure located at 600 Pine Street on property legally described as Lots 1-3, Block 12, Pleasant Hill, City of Louisville, State of Colorado; and

WHEREAS, the City Staff and the HPC have reviewed the application and found it to be in compliance with Section 3.20.605.D and Section 15.36.120 of the Louisville Municipal Code; and

WHEREAS, the HPC has held a properly noticed public hearing on the preservation and restoration grant; and

WHEREAS, the preservation and restoration work being requested includes making repairs to the existing structure; and

WHEREAS, the Historic Preservation Commission finds these proposed improvements will assist in the preservation of the Malcolm House, which is to be landmarked by the City;

NOW, THEREFORE, BE IT RESOLVED BY THE HISTORIC PRESERVATION COMMISSION OF THE CITY OF LOUISVILLE, COLORADO:

1. The Historic Preservation Commission recommends the City Council approve the proposed preservation and restoration grant application for the Malcolm House, in the amount of **\$4,250.00** for work as described in the attached Exhibit A.

PASSED AND ADOPTED this 17th day of March, 2025.

Lynda Haley, Chairperson

EXHIBIT A

Table 1. Summary of staff analysis of qualification of Preservation Grant requests under Reso. 17, Series 2019.				
Requests		Analysis		Requested under extraordinary circumstances?
Description	Amount	Preservation, Restoration, or Rehabilitation?	In HSA?	
Chimney repairs – Remove existing chimney and rebuild using similar bricks	\$8,500	Rehab.	✓	No
Total Project Cost	\$8,500			
Total Recommended	\$4,250			

HISTORIC PRESERVATION PROGRAM INTAKE FORM

ADDRESS

600 Pine Street

APPLICATION TYPES

- ☐ Historic Structure Assessment
- ☒ Landmark
- ☒ Historic Preservation Fund Grant
- ☐ Historic Preservation Fund Loan
- ☐ Alteration Certificate
- ☐ Demolition Review

APPLICANT INFORMATION

Name: Victoria Malcolm

Address: 600 Pine St.

Telephone: 303-829-4912

Email: joe3tori2@comcast.net

Applicant Signature:

VM Malcolm

NOTES

OWNER INFORMATION *(if not applicant)*

Name: Same

Address: _____

Telephone: _____

Email: _____

Owner Signature:

CERTIFICATIONS:

By initialing below, I certify that:

- I understand that any grants provided by the City may be counted as income for tax purposes. VM
- I am the owner of the property at the address above, or have been authorized by the owner to make an application. VM
- I understand that only the property owner may be reimbursed for any and all grants.

VM



Historic Preservation Program

PRESERVATION & RESTORATION GRANT APPLICATION

APPLICATION MATERIALS REQUIRED (submit final docs to abrackett@louisvilleco.gov)

- ☐ Application form (3 pages)
- ☐ Separate list with detailed descriptions of proposed work
- ☐ Alteration Certificate Application, if relevant (for work that alters the exterior of a property)
- ☐ Optional: Cover letter describing the proposal
- ☐ Optional: Invoices, estimates, and other cost-related materials to support request

GENERAL INFORMATION

Site Address: 600 Pine

Owner Name: Victoria Malcolm

Owner Phone: 303-829-4912

Owner Email: joe3tori2@comcast.net

Owner Representative Name: _____

Owner Rep. Phone: _____

Owner Rep. Email: _____

FILLING OUT THE GRANT TABLE ON PAGE 2

Column 1: Give a title to each line item. Include the same title in your list of descriptions of the work so that it is clear which description corresponds to which estimate.

Column 2: Provide the total cost of the line item.

Column 3: Check if relevant. Work completed within the past 5 years prior to landmarking is eligible for grants.

Total Project Cost: Fill in the total cost of all of the line items.

Half of Total: Divide the total project cost in half. This becomes your Total Grant Request. Preservation & Restoration Grants are 50/50 matching grants.

Grant requests greater than maximum allowed: If the Total Grant Request is greater than the maximum allowed, you must submit a letter describing your request. Applications for grants above the maximum must begin with a specific meeting with staff to discuss the request above maximum.

Chimney Jack, Inc.

3330 S. Broadway #34
Englewood, CO 80113

**303-922-2252**

info@chimneyjack.com
www.chimneyjack.com

Work Proposal**Date:** 8 Feb 25

To: Victoria Malcolm
303-829-4912
joe3tori2@comcast.net

Job address: 600 Pine St. Louisville 80027

Scope of project:

Rebuild chimney.

Work to be done:

- A. Chimney.
1. Bricks (500) – including delivery.
 2. Scaffolding setup/breakdown.
 3. Cover solar panels with protective boards.
 4. Take chimney down to ground level.
 5. Haul off brick and rubble.
 6. Create/repair foundation.
 7. Rebuild chimney to same height.
 8. Seal off chimney at top completely.

Project Total: \$ 8500.00

Notes:

Rebuild with orange hard press bricks the same as original.



We put all agreements in writing to avoid misunderstanding. If something is expected to be done that is not listed in the work to be done as outlined above, it might not get done or may cost extra.

We carry liability and workman's compensation insurance.

All masonry work carries a 5-year warranty unless otherwise noted. This proposal is valid for 90 days.

Terms:

Our minimum for a brick/mortar repair project is \$650.

A 50% deposit is needed to start projects of \$3000 or more.

Payment in full is due upon completion.

We accept credit cards – however, we would prefer to be paid by check or cash if possible.

Accepted by _____

Date _____

GRANT TABLE

1	2	3
Title of Line Item	Total Cost of Line Item	Check box if work will be completed prior to hearing.
chimey	\$8500.00	☐
		☐
		☐
		☐
		☐
		☐
		☐
		☐
		☐
		☐
		☐
Total Project Cost:	8500.-	
Half of total:	4250.-	← Total Grant Request
If Total Grant Request is greater than the maximum allowed, you must first meet with staff as part of the application process.		

The Property Owner (or Grantee) hereby agrees and acknowledges that:

- A. Funds received as a result of this application will be expended as reimbursements of up to half of actual expenses and must be completed within established timelines.
- B. Awards from the Historic Preservation Fund may differ in type and amount from those requested on an application.
- C. Recipients must submit their project for any required design review by the Historic Preservation Commission and acquire any required building permits before work has started.
- D. All projects are subject to zoning and building code review and approval of a grant does not constitute building permit approval.
- E. All work approved for grant funding must be completed even if only partially funded through this incentives program.
- F. Unless the conditions of approval provide otherwise, disbursement of grant or rebate funds will occur after completion of the project and shall be accompanied by proof of payment. Reimbursements are processed as payments to the Property Owner or Grantee.
- G. The incentive funds may be considered taxable income and Applicant should consult a tax professional if they have questions.
- H. The grant application will be reviewed in accordance with all relevant City policy, including but not limited to the categories of eligible expenses described below.

Eligible expenses fall into one or more of the categories below. Interior improvements for protection, stabilization, or code-required work are eligible for grants. Other interior improvements are not.

- **Preservation** applies methods to sustain existing form, integrity, and materials. Approved work focuses on repairing exterior historic materials and features rather than extensive replacement and new construction.
- **Rehabilitation** facilitates new uses and standards for a building through repair, alterations, and additions that preserve those portions or features that convey its historical, cultural, or architectural significance. Rehabilitation acknowledges the need to alter or add to a historic property while retaining the property's historic character. Upgrading mechanical, electrical, and plumbing systems and other code-related work may be considered rehabilitation.
- **Restoration** accurately depicts the form, features, and character of a property as it appeared at a particular period of time. Approved work focuses on exterior work and includes the removal of features from other periods in its history and reconstruction of missing features from the restoration period.

SIGNATURES AND DATES


Owner (or Grantee) Signature Date

If Grantee is not Property Owner, describe relationship to property:

CITY USE ONLY – INTAKE VERIFICATION

- ☐ Table is filled out completely
- ☐ List of Line Item Descriptions is attached
- ☐ Title of Line Items matches Line Item Description Addendum
- ☐ Accompanied by Alteration Certificate, if needed
- ☐ Line items correspond to one of the 3 eligible categories (preservation, restoration, rehabilitation)
- ☐ Applicant has met with staff if grant request is above maximum allowed

FOR CHANGES TO SIDING, WINDOWS, AND DOORS

Will the changes remove or alter any original architectural details, such as original windows?

- ☐ Yes
- ☐ No
- ☐ Don't know

Are you proposing to use historic replacement styles based on historic photographs, existing materials, or other historic references?

- ☐ Yes
- ☐ No
- ☐ Don't know

Certify that your site plan clearly identifies the windows, doors, and siding to be changed: _____

FOR ADDITIONS

Does the proposed addition alter any aspects of the existing structure (such as removal of walls, roof, etc.)?

- ☐ Yes
- ☐ No
- ☐ Don't know

If yes, certify that your site plan and/or site photographs clearly identify the areas to be removed: _____

Certify that you have reviewed the Alteration Certificate Design Handout or met with staff: _____

Certify that your application includes zoning compliance information: _____

SIGNATURES AND DATES

Owner Signature Date

Owner Representative Signature Date

CITY USE ONLY – INTAKE VERIFICATION

Application includes:

- ☐ Sufficient information to evaluate zoning for additions
- ☐ Materials to be demolished are identified
- ☐ Materials and/or addition(s) to be added are identified

Comments for incomplete applications:



City of
Louisville

Historic Preservation Program

Alteration Certificate Application (Landmarks Only)

APPLICATION MATERIALS REQUIRED

- ☐ Application form
- ☐ Site plan, drawings, spec sheets, and/or photos showing existing conditions AND identifying location of all proposed changes, AND identifying all proposed replacement materials or addition(s)
- ☐ Optional: Cover letter describing the proposal, including what would be demolished and what would be added

GENERAL INFORMATION

Site Address: 600 Pine

Owner Name: Victoria Malcolm

Owner Phone: 303-829-4912

Owner Email: joe3-tori2@comcast.net

Owner Representative Name: _____

Owner Rep. Phone: _____

Owner Rep. Email: _____

PROPOSED CHANGES INCLUDE

- ☐ Addition
- ☐ Changes to siding, windows, or doors
- ☐ Detached accessory structure
- ☐ Roof-mounted solar panels
- ☐ Fence

☒ Other: _____

Note that landscaping and painting do not require Alteration Certificates (except for the alteration of historic painted signs and advertisements).

Please see page 2 to complete the application.



600 Pine St.

Legal Description: Lots 1, 2, and 3, Block 12, Pleasant Hill Addition.

Year of Construction: circa 1905

Summary: For several decades, this was the home of Joseph and Bertha Malcolm and was the location of Joe's insurance business. Today, it is the residence of their grandson and his wife.

Orrin T. Welch and the Establishment of the Pleasant Hill Addition

The subdivision in which 600 Pine is located is the Pleasant Hill Addition. This addition was platted and recorded with Boulder County in 1894 by Orrin T. Welch. Orrin Welch was the half brother of Charles C. Welch, the prominent Colorado businessman who played the major role in the founding of Louisville and the opening of its first coal mine, the Welch Mine, back in the 1870s. In the 1890s, Charles Welch was still involved in the development of the town, in this case through the transfer of property to his half brother, Orrin, in 1893.

Early History; Date of Construction

In 1902, Orrin T. Welch sold the lots that comprise 600 Pine to the Cathedral of St John the Evangelist. By 1904, however, the Cathedral sold the property to John A. Williams.

The exact details may never be known, but it appears from these property transactions that the lots were either an investment or being eyed for the construction of a church, possibly an Episcopal Church. The fact that the lots at Grant and Pine were located catty-corner from the Baptist Church, which had already been constructed, may have been seen as an advantage. (A church structure was apparently never built, but from 1905 to 1910, the Episcopal St. Peter's Mission existed in Louisville under the leadership of an Episcopal pastor from Boulder, according to the book *The Episcopal Church in Colorado 1860-1963* by Allen Du Pont Breck.)

The owner of the property from 1904 until 1919, John A. Williams, is believed to have had the house constructed. Boulder County gives 1905 as the year of construction for 600 Pine. Although Boulder County has been found to be in error with respect to the dates of construction of some Louisville historic buildings, the date of 1905 does make sense in that it was so soon after the purchase of the lots by John A. Williams.

No record of a John A. Williams in Louisville could be located. However, there is evidence that Williams rented out the house. The 1918 directory shows that Royal and Lulu Belle Thompson resided at 530 Pine, which was an early address for 600 Pine (before addresses changed in the late 1930s). Royal Thompson was employed at the Louisville Milling & Elevator Co., now known as the Louisville Grain Elevator, at that time.

Malcolm Family Ownership, 1919 - present

In 1919, Joseph Malcolm purchased the property at 600 Pine. It is still owned by members of the Malcolm family, ninety-four years later.

Joseph Wallace Malcolm was born in Illinois in 1877 and, according to his obituary, came to Nebraska by covered wagon with his parents while he was an infant. He grew up in Nebraska. He joined up to serve in the Spanish-American War and was stationed in the Philippines in about 1899-1900. He was one of just a few Louisville residents to have served in the Spanish-American War. At the time of his death in 1975, he was the last surviving Spanish-American War veteran in Boulder County. The following image, from a Malcolm family tree publicly viewable at Ancestry.com, shows Malcolm during his service:




In 1903, Joe Malcolm and Bertha Osler married in Fort Morgan, Colorado. Bertha had been born in Iowa in 1881 and grew up in Nebraska.

Also in 1903, Joe and Bertha moved to Louisville. At first, Joe worked as a barber and had a barber shop at Front and Walnut, and their residence was on Lincoln. By 1916, his shop was on Main Street. The Louisville directories for the following years, 1917 and 1918, are the first directories that list him as having an insurance business. He worked out of his house on Lincoln. In 1918, their son, Joseph W. Malcolm, Jr., was born.

In an interview for the May 31, 1957 *Louisville Times*, Joe Malcolm looked back at his early years in Louisville. He stated that he would hunt ducks in the area where Louisville Middle School now stands. He also said, "I can remember when the Baptist church [at 701 Grant] set out in the prairie." He remembered when Front Street had seven saloons, a skating rink, a blacksmith shop, a butcher shop, and two boarding houses.

In 1919, Joe Malcolm purchased the house at 600 Pine. Directories indicate that from about 1920 until about 1955, his insurance business was located in his home. Louisville residents still recall going to the house at 600 Pine for their insurance needs, at a time when not many people in Louisville sold insurance. In the 1950s, the Malcolm Insurance Agency expanded and became located at 831 Main, then 608 Main. The Malcolm Insurance Agency continued, under the direction of others, into the 1980s.

The following image is an advertisement for Joe Malcolm's insurance business as it appears on the Rex Theatre stage curtain from circa 1927-28 that is currently on exhibit at the Louisville Historical Museum:

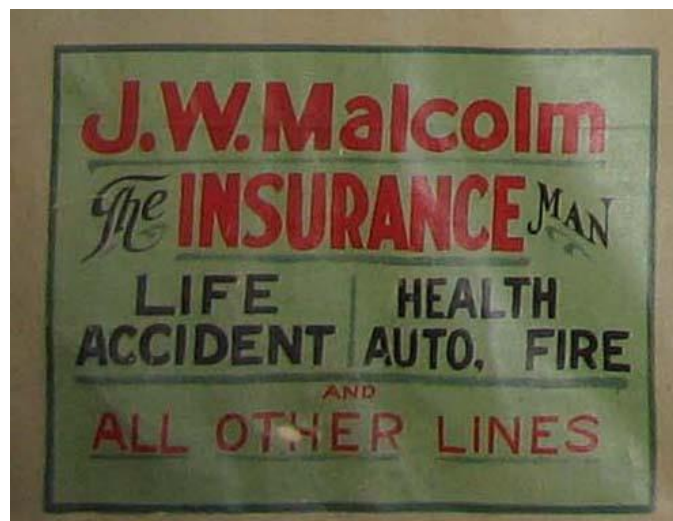

Joe Malcolm was president of the Louisville School Board for twenty-one years and was active in other organizations as well, including the Louisville Lions Club and the Order of the Easter Star.

The following undated image from what is believed to have been a Memorial Day parade or other patriotic parade on Pine Street shows Joe Malcolm, who was a tall man, in the center holding the flag:



Bertha Malcolm is also remembered for all that she did for the Louisville community. She became very active in the Saturday Study Club, a women's organization that brought culture to Louisville and managed the small library. Records indicate that she was also involved in the Pioneer Club, which overlapped in membership with the Saturday Study Club.

The following photo from circa 1920 shows Bertha Malcolm, sitting at the lower left, with some of the other women of the Pioneer Club, many of whom were the wives of prominent Louisville men:





This photo shows Bertha Malcolm, fourth from right, with the Saturday Study Club in 1940:



The 1946 Louisville directory listed not just Joe and Bertha Malcolm as residents of 600 Pine, but also Joe Malcolm, Jr. and his wife, Claire, and an Alice Malcolm who sold insurance.

The following images show the house and the ground layout of the house as they appear on the 1948 County Assessor card for this address:

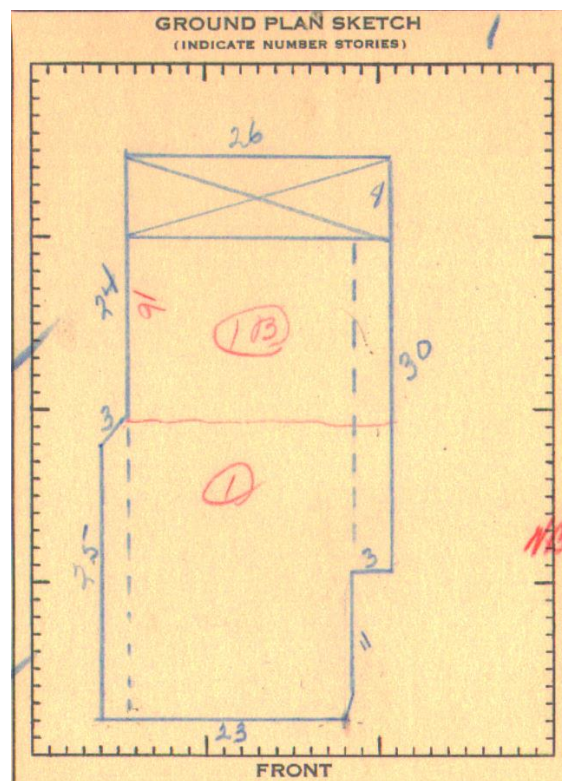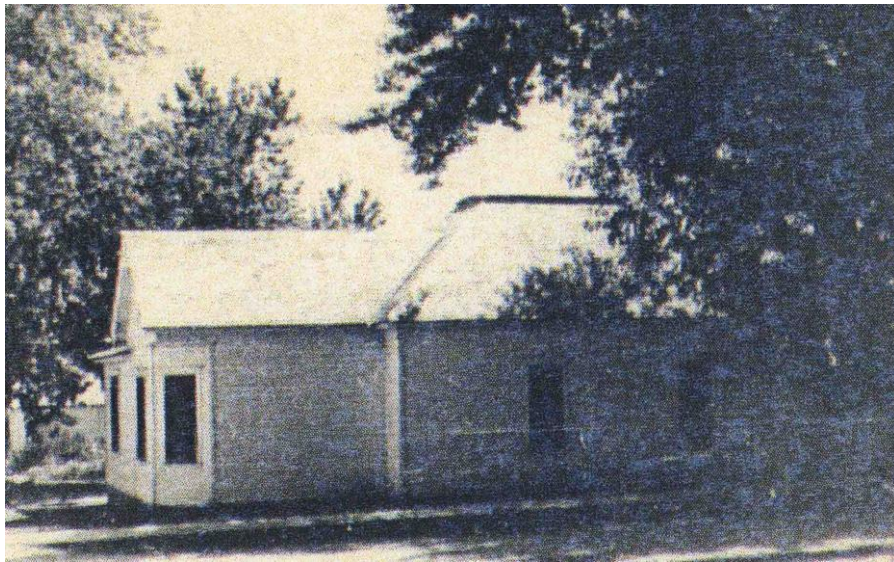

Bertha Malcolm died in 1966 at the age of 84, and Joe Malcolm died in 1975 at the age of 97.

Joseph W. Malcolm, Jr. served in the Marine Corps for over thirty years. His obituary stated that he was a veteran of World War II, the Korean War, and the Vietnam War,

specializing in tanks and amphibious tractors. He received the Legion of Merit and Bronze Star. Records indicate that he and his wife, Claire, made their home in Boulder.

In 1978, following the deaths of his parents, the then-owner of 600 Pine, Joseph Malcolm, Jr., conveyed 600 Pine to his son, Joseph W. Malcolm III, and his wife, Victoria Malcolm. They are the current owners. An upstairs addition to the house is believed to have been completed in 1985.

The preceding research is based on a review of relevant and available online County property records, census records, oral history interviews, Louisville directories, and Louisville Historical Museum maps, files, and obituary records.

600 Pine Street

Historic Structure Assessment



Prepared by:
Stewart Architecture & Planning
1132 Jefferson Avenue
Louisville, CO 80027
(303) 665-6668

Prepared for:
Victoria Malcolm
600 Pine Street
Louisville, CO 80027

April 2024

CREDITS

FUNDING:

This project was partially paid for by the Louisville Historic Preservation Fund.

PARTICIPANTS:

Stewart Architecture

Peter J. Stewart

Barlow Cultural Resource Consulting LLC (BCRC)

Phillip Barlow

4576 Tanglewood Trail, Boulder, CO 80301

JVA Consulting Engineers

Ian Glaser

1319 Spruce Street, Boulder, CO 80302

PHOTO AND MAP CREDITS:

Stewart Architecture

BCRC LLC

Louisville Historical Museum, Department of Library & Museum Services

Contents

1.0 Introduction	3
1.1 Research Background/Participants	4
1.2 Building Location.....	4
2.0 History and Use	5
2.0 Building History.....	5
2.1 Architectural Significance and Construction History	19
2.2 Floor Plans.....	21
2.3 Proposed Use	22
3.0 Structure Condition Assessment.....	23
3.0 Condition Assessment.....	23
3.1 Site	24
3.2 Structural Systems	27
3.3 Envelope- Exterior Walls	29
3.4 Envelope - Roofing and Waterproofing	37
3.5 Windows & Doors	39
3.6 Interior Finishes	46
3.7 Mechanical Systems.....	52
3.8 Electrical Systems.....	55
4.1 Hazardous Materials	58
4.2 Building Code Compliance	58
4.3 Zoning Code Compliance	59
5.0 Preservation Plan.....	60
5.1 Prioritized Work	60
5.2 Estimate of Probable Costs of Construction	62
6.0 Bibliography	66
Bibliography	66
Online Sources	66
7.0 Appendix	67
Structural Engineer Report	
As-Built drawings	

1.0 Introduction

1.1 Research Background/Participants

This report was researched and prepared by Stewart Architecture and BCRC for Victoria Malcolm.

Information was provided by Stewart Architecture and Planning consultants, BCRC, and the City of Louisville. The project was partially funded by a Louisville Historic Preservation Fund grant.

1.2 Building Location

Building Address: 600 Pine Street, Louisville, Colorado, 80027

Legal Description: LOTS 1-2-3 BLK 12 PLEASANT HILL

Boundary: This legally defined parcel encompasses but does not exceed the land historically associated with this property

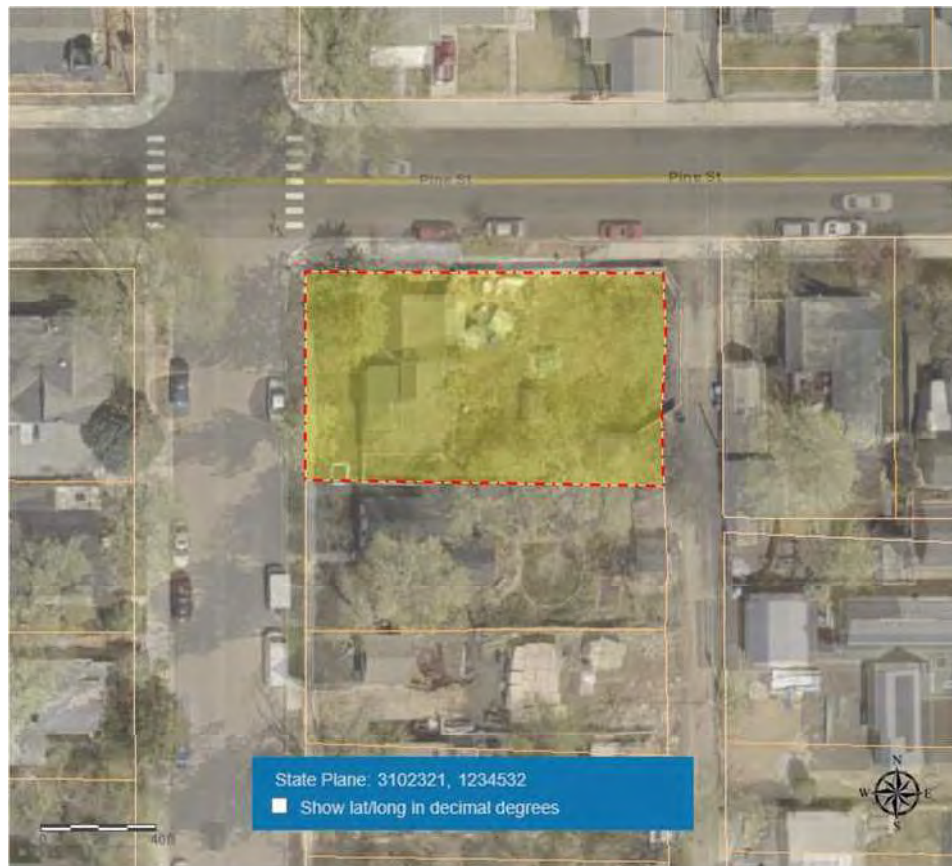


Image courtesy of Boulder County Assessor's Office Property Search GIS
<https://maps.boco.solutions/propertysearch/>

2.0 History and Use

2.0 Building History

The following history was researched and written by Bridget Bacon and made possible by the Louisville Historical Museum, Department of Library & Museum Services. It is reproduced here in its entirety.

600 Pine St.

Louisville Historical Museum Department of Library & Museum Services
City of Louisville, Colorado
August 2013

Legal Description: Lots 1, 2, and 3, Block 12, Pleasant Hill Addition.

Year of Construction: circa 1905

Summary: For several decades, this was the home of Joseph and Bertha Malcolm and was the location of Joe's insurance business. Today, it is the residence of their grandson and his wife.

Orrin T. Welch and the Establishment of the Pleasant Hill Addition

The subdivision in which 600 Pine is located is the Pleasant Hill Addition. This addition was platted and recorded with Boulder County in 1894 by Orrin T. Welch. Orrin Welch was the half brother of Charles C. Welch, the prominent Colorado businessman who played the major role in the founding of Louisville and the opening of its first coal mine, the Welch Mine, back in the 1870s. In the 1890s, Charles Welch was still involved in the development of the town, in this case through the transfer of property to his half brother, Orrin, in 1893.

Early History; Date of Construction

In 1902, Orrin T. Welch sold the lots that comprise 600 Pine to the Cathedral of St John the Evangelist. By 1904, however, the Cathedral sold the property to John A. Williams.

The exact details may never be known, but it appears from these property transactions that the lots were either an investment or being eyed for the construction of a church, possibly an Episcopal Church. The fact that the lots at Grant and Pine were located catty-corner from the Baptist Church, which had already been constructed, may have been seen as an advantage. (A church structure was apparently never built, but from 1905 to 1910, the Episcopal St. Peter's Mission existed in Louisville under the leadership of an Episcopal pastor from Boulder, according to the book *The Episcopal Church in Colorado 1860-1963* by Allen Du Pont Breck.)

The owner of the property from 1904 until 1919, John A. Williams, is believed to have had the house constructed. Boulder County gives 1905 as the year of construction for 600 Pine. Although Boulder County has been found to be in error with respect to the dates of construction of some Louisville historic buildings, the date of 1905 does make sense in that it was so soon after the purchase of the lots by John A. Williams.

No record of a John A. Williams in Louisville could be located. However, there is evidence that Williams rented out the house. The 1918 directory shows that Royal

and Lulu Belle Thompson resided at 530 Pine, which was an early address for 600 Pine (before addresses changed in the late 1930s). Royal Thompson was employed at the Louisville Milling & Elevator Co., now known as the Louisville Grain Elevator, at that time.

Malcolm Family Ownership, 1919 - present

In 1919, Joseph Malcolm purchased the property at 600 Pine. It is still owned by members of the Malcolm family, ninety-four years later.

Joseph Wallace Malcolm was born in Illinois in 1877 and, according to his obituary, came to Nebraska by covered wagon with his parents while he was an infant. He grew up in Nebraska. He joined up to serve in the Spanish-American War and was stationed in the Philippines in about 1899-1900. He was one of just a few Louisville residents to have served in the Spanish-American War. At the time of his death in 1975, he was the last surviving Spanish-American War veteran in Boulder County. The following image, from a Malcolm family tree publicly viewable at Ancestry.com, shows Malcolm during his service:




In 1903, Joe Malcolm and Bertha Osler married in Fort Morgan, Colorado. Bertha had been born in Iowa in 1881 and grew up in Nebraska.

Also in 1903, Joe and Bertha moved to Louisville. At first, Joe worked as a barber and had a barber shop at Front and Walnut, and their residence was on Lincoln. By 1916, his shop was on Main Street. The Louisville directories for the following years, 1917 and 1918, are the first directories that list him as having an insurance business. He worked out of his house on Lincoln. In 1918, their son, Joseph W. Malcolm, Jr., was born.

In an interview for the May 31, 1957 *Louisville Times*, Joe Malcolm looked back at his early years in Louisville. He stated that he would hunt ducks in the area where Louisville Middle School now stands. He also said, "I can remember when the Baptist church [at 701 Grant] set out in the prairie." He remembered when Front Street had seven saloons, a skating rink, a blacksmith shop, a butcher shop, and two boarding houses.

In 1919, Joe Malcolm purchased the house at 600 Pine. Directories indicate that from about 1920 until about 1955, his insurance business was located in his home. Louisville residents still recall going to the house at 600 Pine for their insurance needs, at a time when not many people in Louisville sold insurance. In the 1950s, the Malcolm Insurance Agency expanded and became located at 831 Main, then 608 Main. The Malcolm Insurance Agency continued, under the direction of others, into the 1980s.

The following image is an advertisement for Joe Malcolm's insurance business as it appears on the Rex Theatre stage curtain from circa 1927-28 that is currently on exhibit at the Louisville Historical Museum:

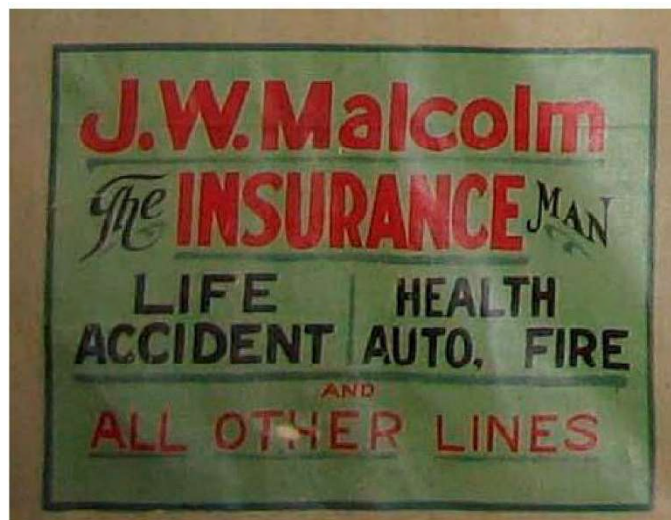

Joe Malcolm was president of the Louisville School Board for twenty-one years and was active in other organizations as well, including the Louisville Lions Club and the Order of the Easter Star.

The following undated image from what is believed to have been a Memorial Day parade or other patriotic parade on Pine Street shows Joe Malcolm, who was a tall man, in the center holding the flag:



Bertha Malcolm is also remembered for all that she did for the Louisville community. She became very active in the Saturday Study Club, a women's organization that brought culture to Louisville and managed the small library. Records indicate that she was also involved in the Pioneer Club, which overlapped in membership with the Saturday Study Club.

The following photo from circa 1920 shows Bertha Malcolm, sitting at the lower left, with some of the other women of the Pioneer Club, many of whom were the wives of prominent Louisville men:





This photo shows Bertha Malcolm, fourth from right, with the Saturday Study Club in 1940:



The 1946 Louisville directory listed not just Joe and Bertha Malcolm as residents of 600 Pine, but also Joe Malcolm, Jr. and his wife, Claire, and an Alice Malcolm who sold insurance.

The following images show the house and the ground layout of the house as they appear on the 1948 County Assessor card for this address:

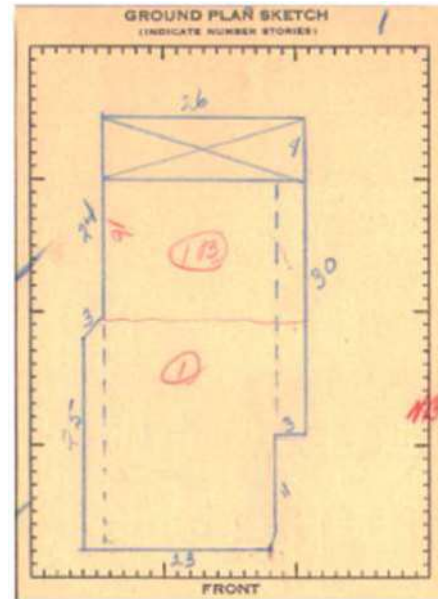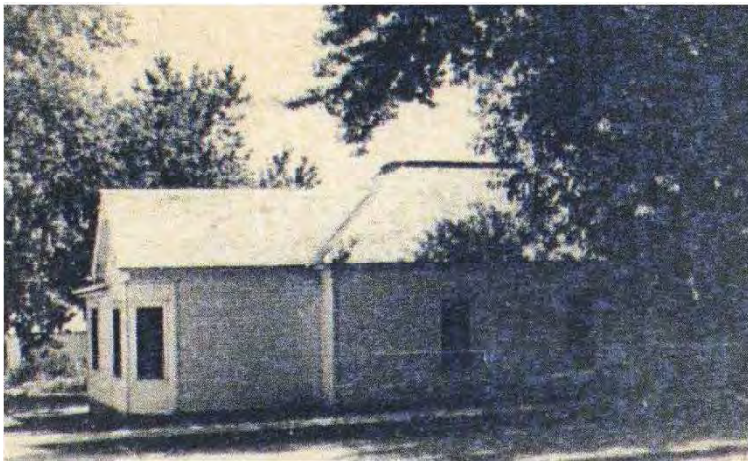

Bertha Malcolm died in 1966 at the age of 84, and Joe Malcolm died in 1975 at the age of 97.

Joseph W. Malcolm, Jr. served in the Marine Corps for over thirty years. His obituary stated that he was a veteran of World War II, the Korean War, and the Vietnam War, specializing in tanks and amphibious tractors. He received the Legion of Merit and Bronze Star. Records indicate that he and his wife, Claire, made their home in Boulder.

In 1978, following the deaths of his parents, the then-owner of 600 Pine, Joseph Malcolm, Jr., conveyed 600 Pine to his son, Joseph W. Malcolm III, and his wife, Victoria Malcolm. They are the current owners. An upstairs addition to the house is believed to have been completed in 1985.

The preceding research is based on a review of relevant and available online County property records, census records, oral history interviews, Louisville directories, and Louisville Historical Museum maps, files, and obituary records.

End of Bridget Bacon's Report

2.1 Architectural Significance and Construction History

Architectural Description:

600 Pine Street is a one-and-one-half-story wood-framed rectangular form residential property on a large lot measuring approximately 80' x 200' on the southeast corner of the intersection of Pine Street and Grant Avenue, three blocks west of Main Street, Louisville, Colorado.

The property is cross-gabled with one gable-front facing Pine Street and the second gable-front facing the east yard. The home has been heavily modified over the years, with a one-story hip roof addition on the northeast corner between the two gable ends, a pop-top half-story hip roof addition above the center of the home offset to the southwest, and an enclosed porch on the south elevation

The home rests on a poured concrete foundation, with multiple eras of pours being noted under the various additions. The wall sheathing is a wide shiplap on the first story cross-gabled portion of the building that is common to the area and the era of construction. The upper half story addition and enclosed porch features narrow clapboard on the upper additions and wide clapboard on the enclosed porch. Original windows are noted on the first floor and consist of double-hung, one-over-one wood windows with rope and pulley counterbalances. Window types on the enclosed porch and upper half-story additions are non-original. The first floor of the home features corner pilasters, a wide cornice, and scalloped shingles with scrollwork on the upper gable ends. A recessed decorative entrance is underneath the enclosed porch on the south elevation which features corner moulding, and beadboard ceiling, suggesting that this may have been the original primary entrance to the home. The roof is asphalt with wood soffit and fascia.

Construction History:

Building was constructed ca.1905. The building retains its original construction site. The 1948 assessor card image shows the one-story addition between the north and east gable ends and indicates the porch on the south end of the building. The assessor card has an early date of 1948 and an update in 1958. The 1948 entry indicates that the porch was open at this time, and the 1958 update shows an X in general area of this entry, potentially indicating that the porch was enclosed by that time. There is also a 1956 building permit indicated on the form, although it does not specify what the permit was for.

Significance:

The historic and architectural significance of the property was addressed by the Louisville Historic Preservation Commission staff in their November 2023 report. Relevant section is included below:

Historic Preservation Commission. Staff Report. November 27, 2023

Item: 600 Pine Street Probable Cause Determination

Staff analysis of the criteria is as follows:

Page 20

2.2 Floor Plans

See drawings in appendix. The following are construction history floor plans.

LEGEND


- ORIGINAL STRUCTURE (CIRCA 1905)
- 1st ADDITION (Porch Enclosure) (1940's)
- 2nd ADDITION (Porch Enclosure) (1950's)
- 3rd ADDITION (Second Floor) (1985)



Building Construction History Plan- First Floor

LEGEND

- ORIGINAL STRUCTURE
(CIRCA 1905)
- 1st ADDITION (Porch Enclosure)
(1940's)
- 2nd ADDITION (Porch Enclosure)
(1950's)
- 3rd ADDITION (Second Floor)
(1985)

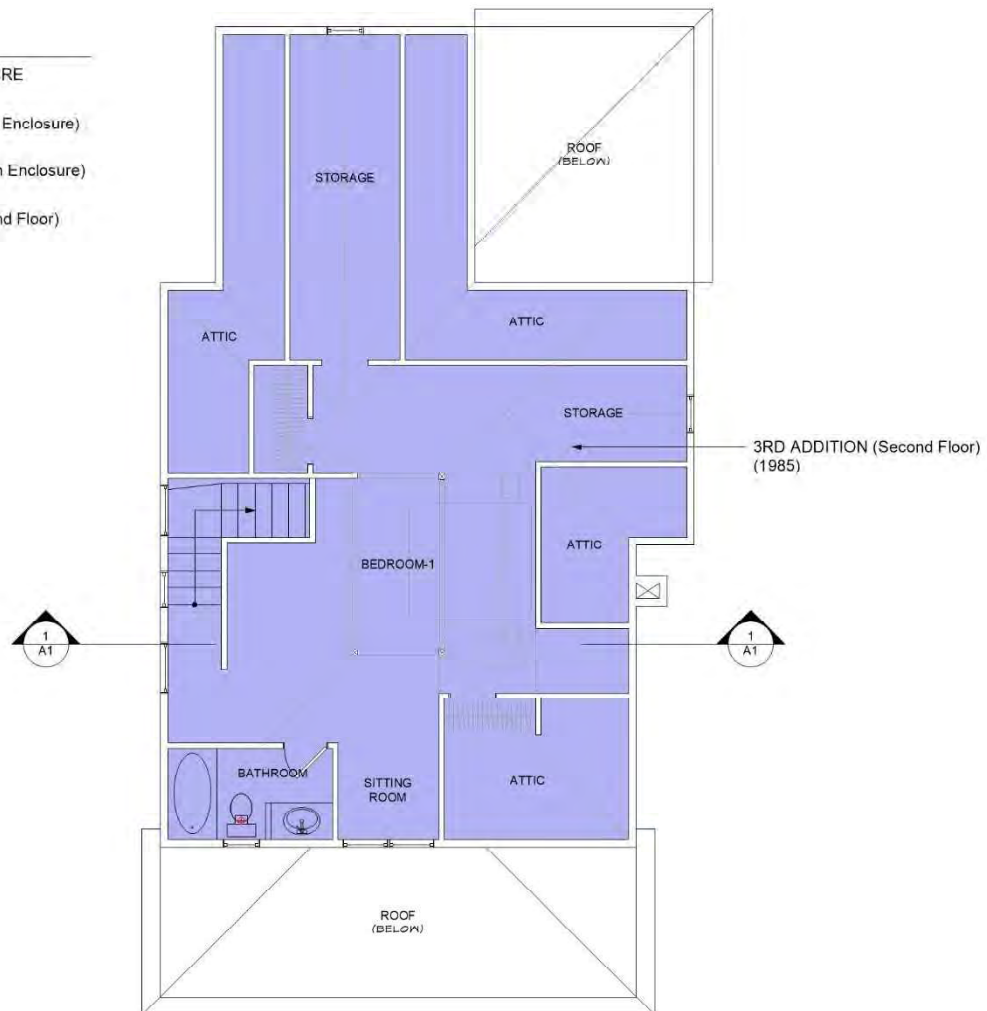

Building Construction History Plan- Second Floor

2.3 Proposed Use

The historic use as a residence is anticipated to continue.

3.0 Structure Condition Assessment

3.0 Condition Assessment

This site and building assessment represents the first critical phase to the historic preservation project. The report is based on comprehensive field inspections and research conducted by a number of professionals, including a preservation specialist, an archaeologist, architect and engineer. The assessment recommends, where necessary, appropriate treatments consistent to the *Secretary of Interior's Standards for the Treatment of Historic Properties*.

The users of this assessment will find a description of each feature, element, or space followed by a condition evaluation and finally recommendations for the appropriate treatment of each.

The following condition evaluation rating system is used in this section to evaluate the condition of each feature, element, or space:

GOOD CONDITION: An element, feature, or space is evaluated in good condition when it meets the following criteria:

- It is intact, structurally sound, and performing its intended purpose.
- There are few or no cosmetic imperfections.
- It needs no repair and only minor or routine maintenance.

FAIR CONDITION: An element, feature, or space is evaluated in fair condition when one or more the following are evident:

- There are early signs of wear, failure, or deterioration, although the feature or element is generally structurally sound and performing its intended purpose.
- There is failure of a sub-component of the feature or element.
- Replacement of up to 25% of the feature or element is required.
- Replacement of a defective sub-component of the feature or element is required.

POOR CONDITION: An element, feature, or space is evaluated in poor condition when the following is evident:

- It is no longer performing its intended purpose.
- It is missing.
- It shows signs of imminent failure or breakdown.
- Deterioration/damage affects more than 25% of the feature/element and cannot be adjusted or repaired.
- It requires major repair or replacement.

3.1 Site

<i>Element</i>	<i>Description & Condition</i>	<i>Evaluation</i>	<i>Recommendation</i>
Associated Landscape Features	Large lot to the east along Pine Street. Narrow lawn between the sidewalk on the Pine Street and Grant Street elevations.	Good	No work needed
Grading	The house is slightly above grade with positive drainage around the perimeter except for the west elevation where the ground slopes down towards the home from the sidewalk	Poor	The grade along the west edge of the building should be re-graded to be 6" below wood framing and sloped away from the house or install a French drain along the west elevation to direct water around the house
Parking	There is street parking along Pine and Grant Streets. An alley on the east provides access to a small one-car concrete block garage	Fair	The garage is in need of maintenance on the garage and pedestrian doors
Fencing	A white vinyl fence surrounds the rear yard along Pine Street and the Alley. A wood cedar fence divides the yard between the neighboring property. Per permit MISC-8457-2021, the fence was installed in 2022.	Good	No work needed



Image 1: Large rear lot



Image 2: Grading. Drainage slopes towards the house on the west elevation



Image 3: Parking. Single car garage along alley



Image 4: Vinyl fencing

3.2 Structural Systems

<i>Element</i>	<i>Description & Condition</i>	<i>Evaluation</i>	<i>Recommendation</i>
General Structural System Description	Wood framed structure on rubble stone masonry foundation with cementitious parge coat, and poured concrete	Fair	Further evaluation of the depth of the parge coat is needed. The foundation needs to be further evaluated and repaired to protect the structural system
Foundation Systems	The original foundation is rubble stone masonry. There is a small subterranean space (roof cellar, coal chute, or crawlspace access well) just to the south of the main house and beneath the rear porch that is constructed of clay-brick masonry. Cementitious parge coat is applied to the exterior face. Concrete foundation seams are visible where new foundations were poured under new additions that expanded the footprint of the home. The basement has been partially excavated to accommodate an HVAC system, hot water heater, and some storage. Mid and partial span support pillars are constructed of stacked stone, brick, and wood pillars. The support pillars and generally in poor condition and need to be restored or replaced. The exterior of the foundation has been covered with a cementitious parge coating.	Fair	Repair or replace the mid and partial span support pillars. A structural engineering analysis may be necessary to determine if additional supports are needed.
Brick Cellar Foundation Wall	The foundation between the original structure and the 2 nd addition (porch enclosure) has cracked signaling movement. (Structural Assessment)	Poor	Reconstruct the corner of the foundation including the concrete base. Further review of the interior cellar walls should be preformed by a

			qualified mason or structural engineer
Floor Systems	Floor is 2x8" joists spaced 24" O.C. resting on perimeter foundation and interior pillars.	Poor	Under the primary 1 st floor bearing line, intermediate supports should be placed between the existing ones to halve the span of the deflected double 2x plate. Check other joists for proper support (See Structural Assessment)
Ceiling Systems	1 st Addition (Porch Enclosure) System is performing satisfactory, there is a crack at header where wall of original structure was removed and connected to the enclosed porch.	Fair	Monitor crack at header where wall or original structure was removed (See Structural Assessment)
Roof Framing System	Attic is not accessible/does not exist. Roof framing is covered with drywall and could not be observed.	TBD	See Structural Assessment in Appendix
Entry Porch	The south elevation features a recessed entry that appears to be the original formal entrance. This entrance has been enclosed by the full-width one-story porch. The porch features simple classical details including corner pilasters resembling the Doric order, and an entrance with transom window and casing with entablature	Good	General maintenance needed. Caulking, painting,
Brick Cellar Foundation Wall	The foundation between the original structure and the 2 nd addition (porch enclosure) has cracked signaling movement. (Structural Assessment)	Poor	Reconstruct the corner of the foundation including the concrete base. Further review of the

interior cellar walls
should be preformed by a
qualified mason or
structural engineer



Image 5: Foundation. Seam visible under the addition on the left of the image



Image 6: Stacked stone partial-span pillar. Note the added wood boards above and the minimal bearing surface



Image 7: Stacked stone pillar. No longer providing support



Image 8: Joist support beam. Set directly on the dirt floor

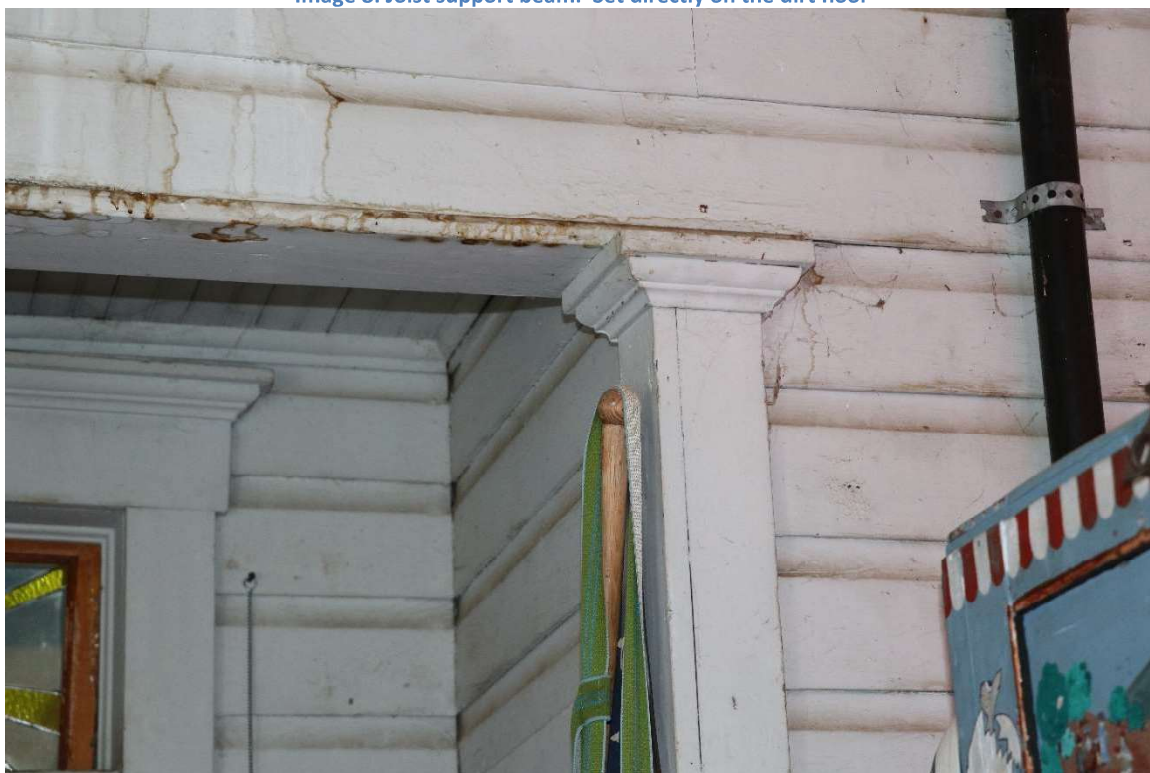


Image 9: Entry porch. Corner pilaster and recessed entry



Image 10: Entry porch. Transom and casing detail

3.3 Envelope- Exterior Walls

Element	Description & Condition	Evaluation	Recommendation
Exterior Wall Construction	Wood framed stud wall with exterior wood clapboard/shiplap sheathing.	Fair	Scrape loose and flaking paint, prime bare wood and repaint. Check areas near downspouts and grade level for deterioration
Exterior Finishes	The exterior is painted wood sheathing with scalloped painted shingles in the gable end, window surrounds with entablature, corner pilasters, and scrollwork in the upper gable peaks. The roof/wall intersection at the enclosed porch appears to be leaking or has leaked in the past. This interface	Fair	Scrape loose and flaking paint, prime bare wood and repaint. Check areas near downspouts and grade level for deterioration

	should be more closely inspected for deterioration		
Exterior Masonry	The exterior chimney receives water from the adjacent roof and exhibits advanced brick and mortar deterioration (determined unsafe condition per structural assessment)	Poor	Flashing around the chimney and roof drainage should be addressed to ensure that water no longer drains onto the chimney. The chimney needs a full pointing and some brick replacement. It may be more effective to carefully dismantle the chimney and rebuild with the historic brick
Exterior Appendages—Porch, Stoop, Portico, etc.	The porch has been addressed in section 3.2	N/A	N/A
Northeast Addition (Architectural Note)	The addition conceals the former clipped corners of the east and north gable end walls; and it conceals the eaves that formerly cantilevered over the corners. The original form may be considered character defining.	N/A	<i>Recommendation:</i> A restoration project could consider removing the addition to reinstate the clipped corners. A new addition could be reconstructed that is of a smaller and lower form.



Image 11: Grant Street elevation. The white belt course separates the upper addition from the original first floor. Note the similar but distinct wood siding and window casing on each section



Image 12: South elevation. Original portion of the building is bottom right with corner pilaster. Note the wider siding on the enclosed porch



Image 13: South elevation. Note the water staining from water infiltration at the enclosed porch roof /wall junction

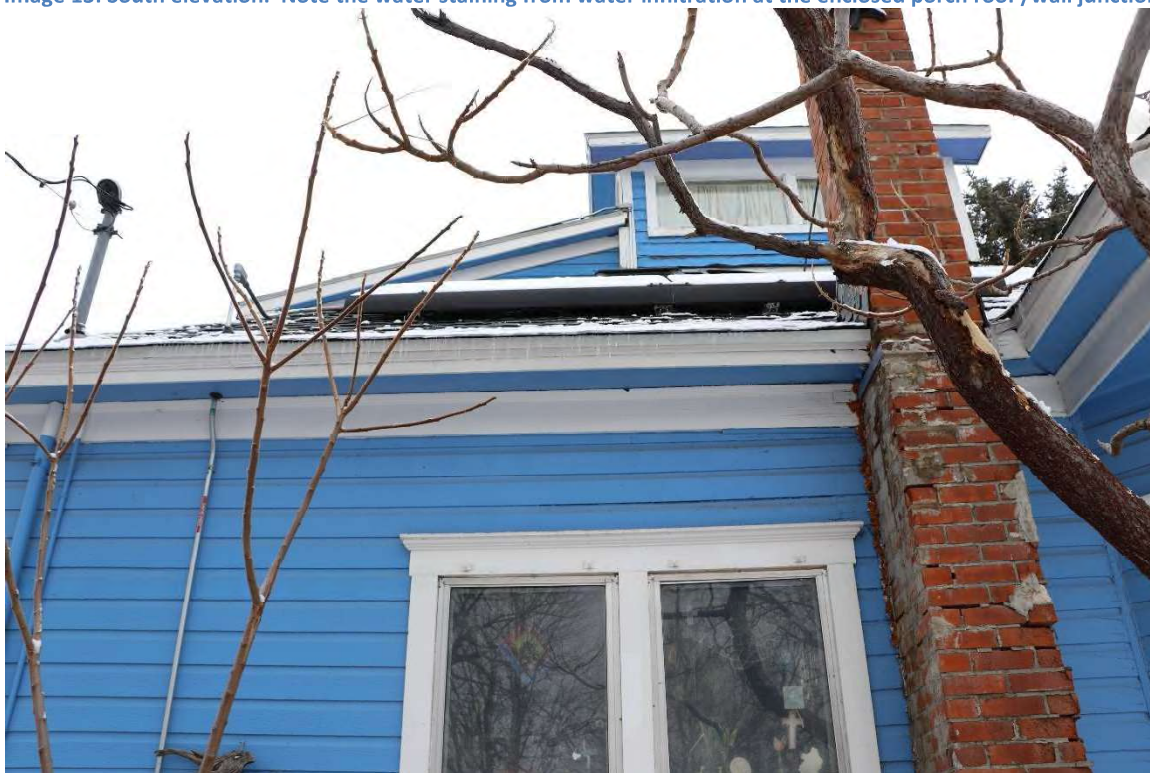


Image 14: East elevation. Brick chimney



Image 15: Brick chimney base. Advanced deterioration from moisture



Image 16: Water from the roof drains directly onto the chimney



Image 17: Deterioration is evident along the length of the chimney below the roofline

3.4 Envelope - Roofing and Waterproofing

Element	Description & Condition	Evaluation	Recommendation
Roofing Systems	Roofing is asphalt shingles. The shingles appear to be in good order and no leaks were noted in the attic. Per permit MISC-3877-2018, the roof was replaced in 2018.	Good	No action needed
Sheet Metal Flashing	Flashing around the roof appears to generally be in good condition. The flashing/roofing system around the chimney should be revisited to ensure that water is properly draining	Fair	Evaluate the roof intersection at the chimney to find a better solution for water management
Perimeter Foundation Drainage	No in-ground drainage systems were noted. There was no ground water infiltration noted in the basement. The sidewalk along Grant Avenue is higher than the property with water draining towards the home	Fair	Install a perimeter drain system along the west elevation of the home to move water away from the foundation.
Drainage System, Gutters & Downspouts	Gutters are in good condition. Some downspouts discharge water too close to the foundation of the building.	Fair	Extend the downspouts so that water is discharged at least six feet from the foundation and on a grade flowing away from the home
Skylights / Cupolas	N/A	N/A	N/A



Image 18: Asphalt shingle roofing

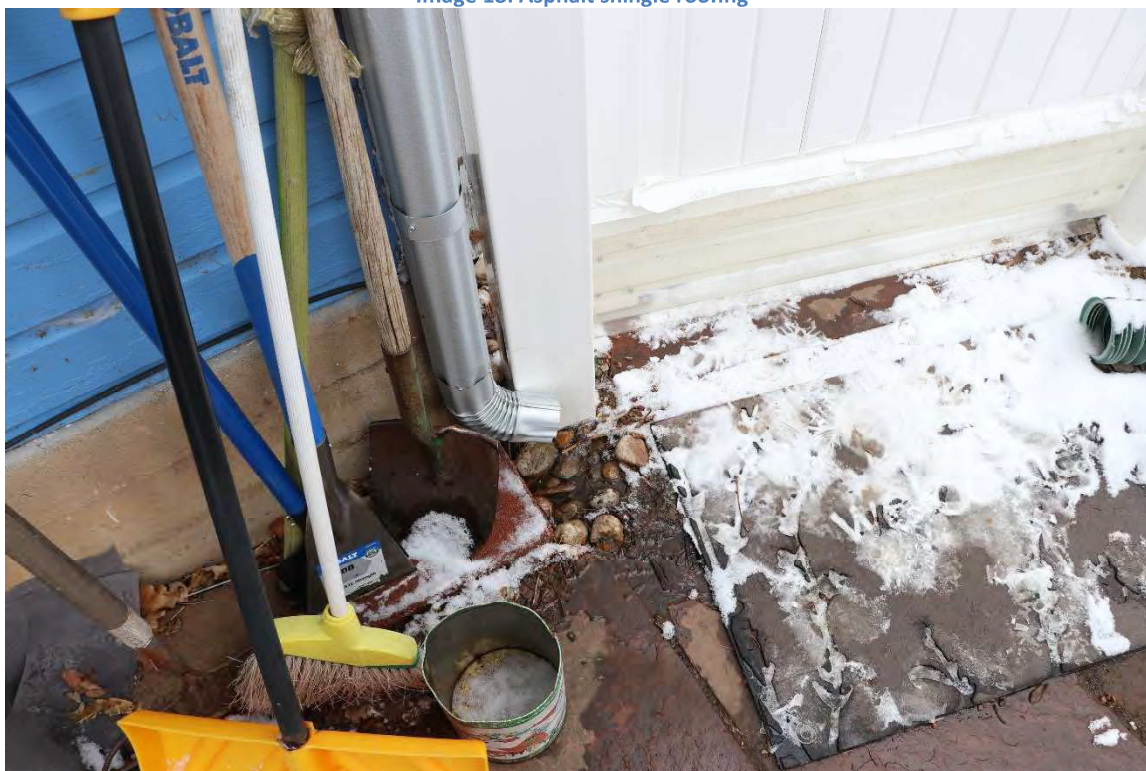


Image 19: Downspout discharges to near the foundation

3.5 Windows & Doors

Element	Description & Condition	Evaluation	Recommendation
Doors (including Hardware, Casing/Trim, and Finishes)	The doors in the private portions of the house (kitchen, bedrooms, closets) are 4-panel wood doors with 4 1/8" flat casing. The doors in the public areas (living room, den) of the house are finished four-panel with 4 5/8" finished fluted casing with floral corner blocks. The shellac on the finished wood is heavily alligatored and discolored. The front door is wood, four-panel, with a single-lite upper. The front door is heavily etched from animal claws. The doors appear to be functional and physically intact. Doors on the upper level all date to the additions.	Fair	Perform general maintenance. Inspect and repair weatherstripping on the exterior doors.
Windows (including Hardware, Casing/Trim, and Finishes)	Window casing matches the doors and matches the public/private divide. The first floor windows all appear to be original wood, double-hung one-over-one windows with weight and cord counterbalance. The smaller windows are operable while the larger windows in the living room appear to be painted shut. Windows above the first floor are not original except for the fixed sash in the shingled gable ends. The windows in the enclosed porch are not original. All windows exhibit conditions associated with age, including broken sash cords, failing paint, failed glazing compound, excess paint, and mild deterioration of the lower sash/sill. The windows have aluminum storms which have helped protect them from more advanced deterioration.	Fair to poor	Windows in the addition are in fair condition, painting and caulking are needed. All double-hung windows are in need of a class 2 restoration, which includes stripping and repainting, sash cord replacement, glazing putty replacement, and epoxy repairs as needed. The aluminum storm windows should be maintained or replaced for protection of the primary window system and for energy efficiency.

Bedroom Windows	Most double-hung windows do not meet egress code (also see section 4.2)	Fair	When restoring or replacing bedrooms windows evaluate for compliance with egress window code
-----------------	---	------	--



Image 20: Doors. Kitchen

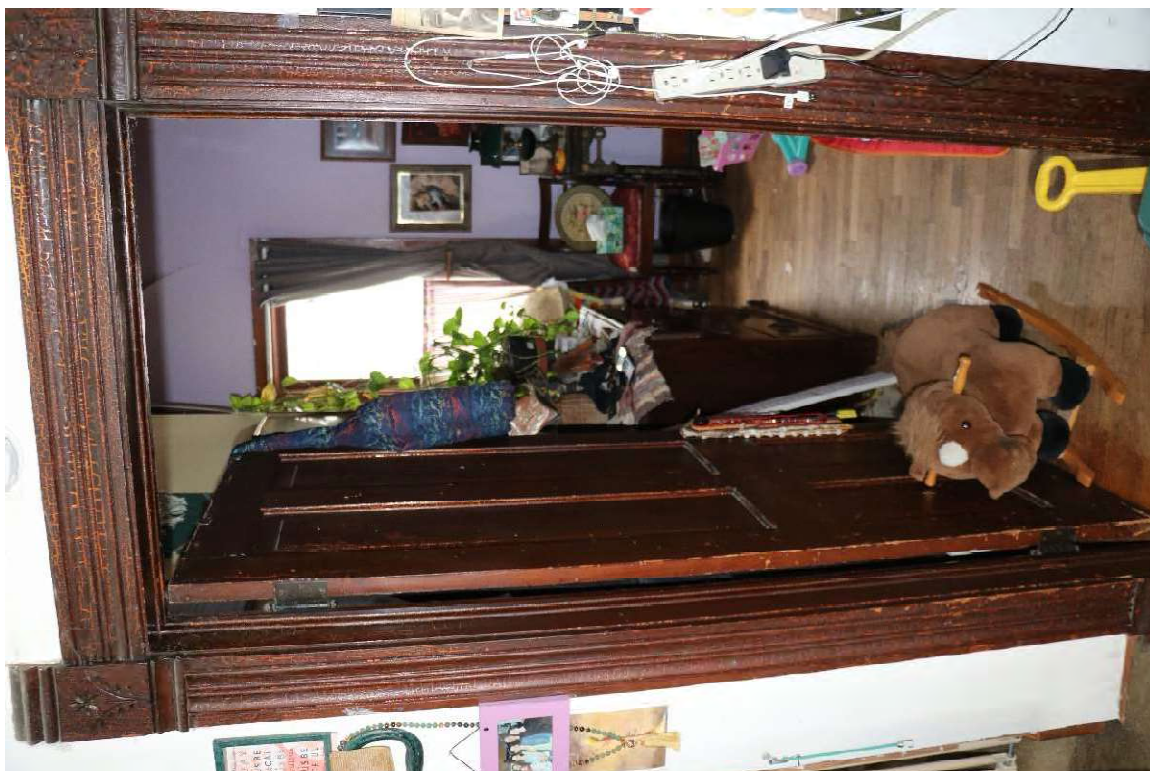


Image 21: Doors. Living Room



Image 22: Doors. Living room. Shellac deterioration detail



Image 23: Doors. Front Door



Image 24: Windows. South Elevation Exterior. Inside of enclosed porch

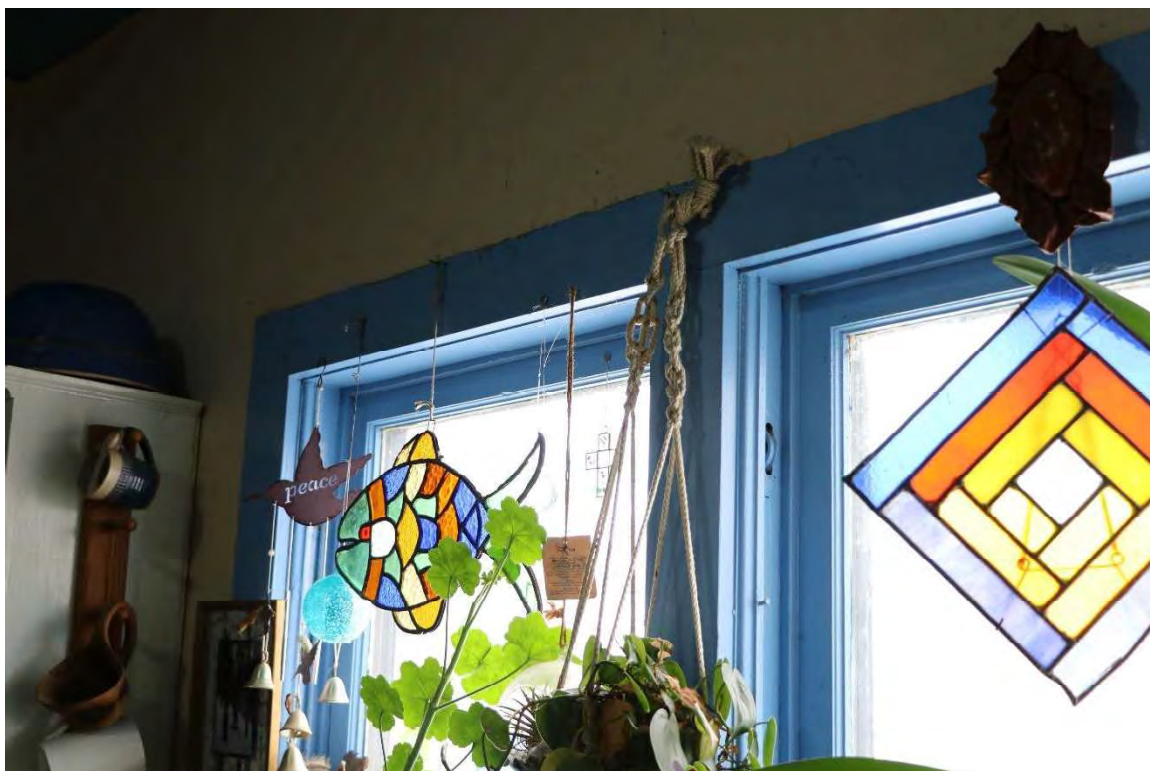


Image 25: Windows. Kitchen. Casing and sash detail



Image 26: Windows. Living Room



Image 27: Windows. Living Room. Sash detail

3.6 Interior Finishes

Element	Description & Condition	Evaluation	Recommendation
Wall Finish Materials	Interior wall finishes are a mix of plaster and drywall. Assessment was impaired by lack of access to the materials.	Fair	Remove household goods away from the walls to fully investigate conditions. Patch and repaint any damaged areas.
Ceiling Finish Materials	Mix of drywall and plaster. The additions are drywall. The living room ceiling is obscured by a tile drop ceiling. Above the drop ceiling some wallpaper fragments remain which could provide additional detail on an earlier design scheme. At the north end of the ceiling plaster is missing down to the wood lath, with evidence that damage was caused by a water leak. The leak appears to have been addressed as no recent damage was noted	Poor	This component is structurally stable but would benefit from being properly repaired.
Floor Finish Materials	The first floor is finished wood floors with vinyl flooring in the bathroom. The finish shows typical signs of wear from age and use. The upstairs flooring is carpeted	Fair	Light sand, finish, and reseal the wood flooring to extend the life of the floor.
Trim and Built-Ins (not previously addressed in Section 3.5)	Private areas have flat stock 7 ½" baseboard while the public areas are finished 8". Assessment was impaired by lack of access to all materials	Fair	Remove household goods away from the walls to fully investigate conditions. Patch and repaint any damaged areas.



Image 28: Wall finishes. First floor. Typical conditions. Note the water stain by the door casing

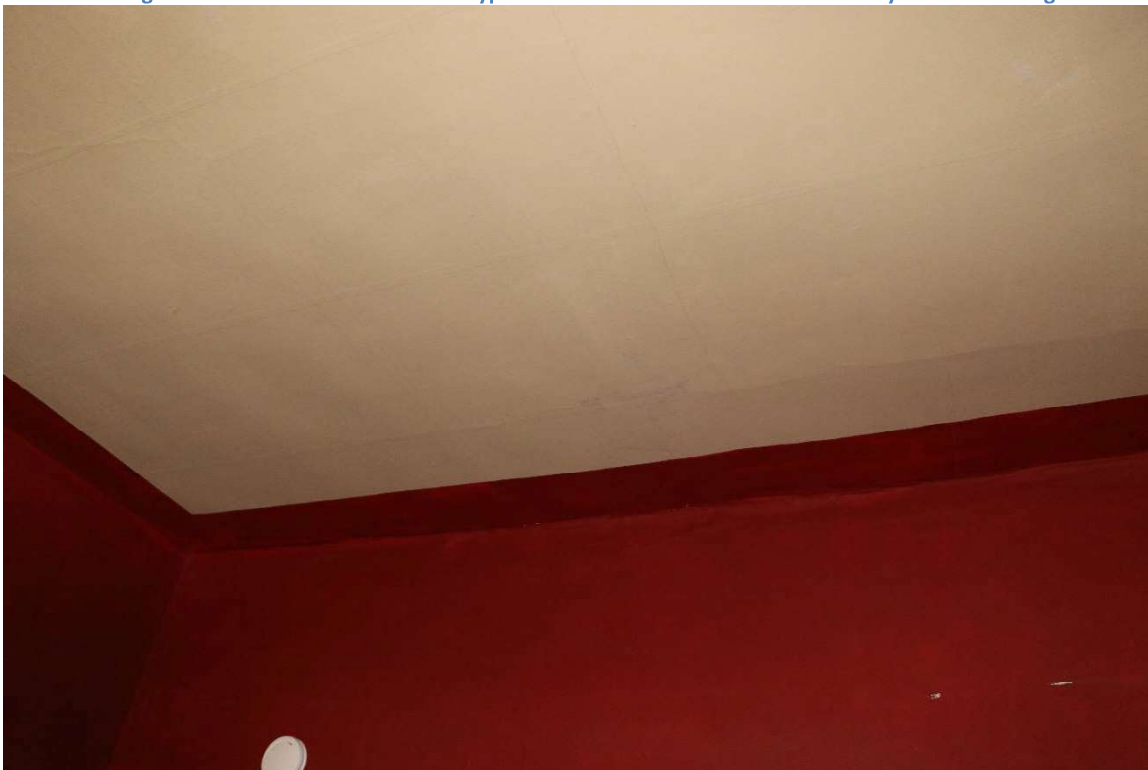


Image 29: Wall finishes. Den. Note the seams which can be seen on both the ceiling and walls. This could be due to over painting over wallpaper or over a fabric system designed to cover plaster cracks



Image 30: Ceiling finishes. Living room. Drop ceiling detail



Image 31: Ceiling finishes. Living room. Drop ceiling detail



Image 32: Ceiling finishes. Living room. Wallpaper over drop ceiling



Image 33: Ceiling finishes. Living room. Ceiling wallpaper



Image 34: Ceiling finishes. Ceiling over drop ceiling. Water damage



Image 35: Ceiling finishes. Ceiling over drop ceiling. Water damage



Image 36: Floor finishes. Wood floor. Typical condition

3.7 Mechanical Systems

Element	Description & Condition	Evaluation	Recommendation
Heating & Air-Conditioning	No air conditioning systems were noted. A modern 92.1 AFUE Goodman brand furnace is installed in the basement. There is a US Craftmaster hot water heater adjacent to the furnace that also appears to be a recent addition. The serial number indicates that it was manufactured in 2012. Both the furnace and the water heater appear to be in good working order.	Good	Perform annual maintenance as needed
Ventilation	No basement vent panels were noted. There is one basement window. Plumbing vents protrude through the roof. No other roof venting was noted	Fair	Monitor interior spaces for moisture build up. If moisture issues are noted, install additional ventilation to correct the issue
Water Service, Plumbing, & Sewer Utilities	Water and gas service appear to be in good condition. No sewage or plumbing issues noted	Good	No action needed
Fire Suppression—Sprinklers	None	N/A	N/A



Image 37: Heating and Air Conditioning. Furnace



Image 38: Heating and Air Conditioning. Hot water heater



Image 39: Ventilation. Plumbing vents



Image 40: Gas meter

3.8 Electrical Systems

Element	Description & Condition	Evaluation	Recommendation
Electrical Service & Panels	Electrical service enters the home at the east elevation at the roof level. The meter and breaker panel are modern and in good condition. A solar array is connected to the main panel, with the panels on the roof directly above.	Good	No work needed
Electrical Distribution System	The electrical system is a mix of modern insulated wiring and knob and tube. As the interior of the first floor still retains its plaster walls, the knob and tube that is visible in the basement likely continues through this level as well.	Poor	At least one of the knob and tube insulators in the basement has broken. The basement and first floor should be evaluated by a qualified electrician
Lighting	Interior lighting is achieved via various fixtures	Good	No work needed
Fire Detection System	Smoke alarms were noted, but not in every bedroom.	Poor	Install smoke alarms inside of bedrooms where missing and carbon monoxide detectors throughout the home. Check batteries and expiration date for any existing alarms.
Security Systems	None noted	N/A	N/A



Image 41: Electrical Service and Panels



Image 42: Electrical Service and Panels. Service connection visible on left above roofline. Solar panels are flat to the roof to the left of the chimney

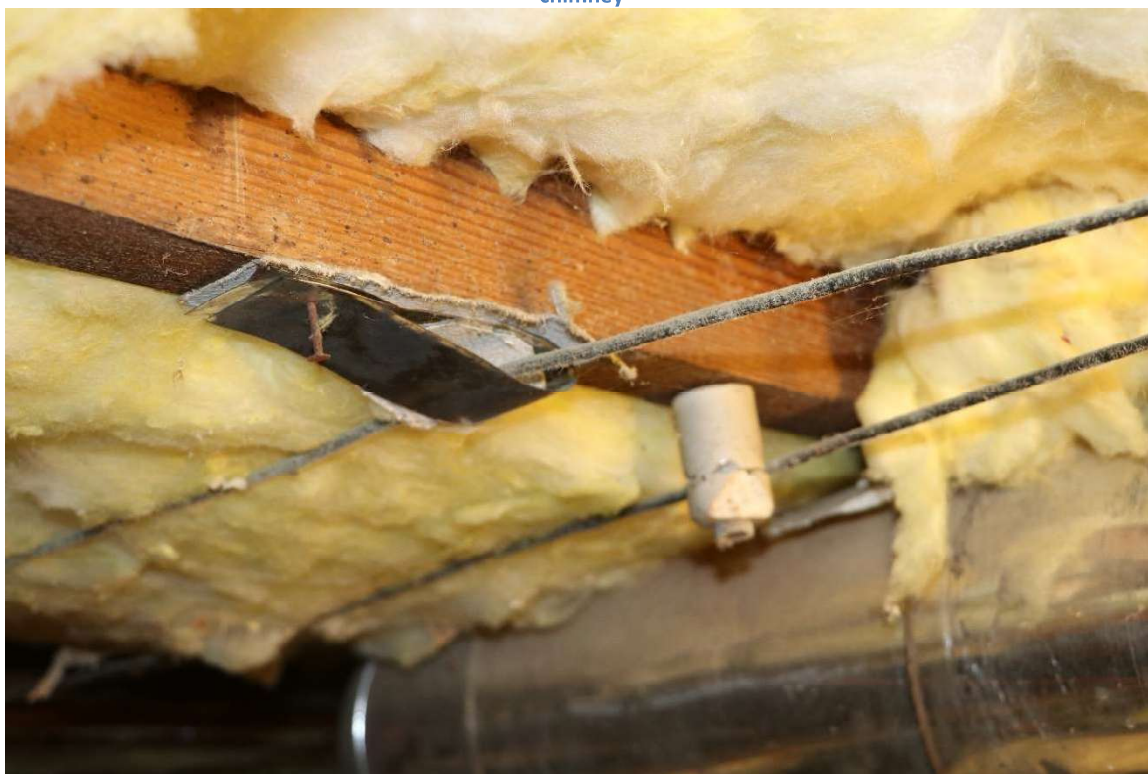


Image 43: Electrical Distribution. Basement. Knob and tube wiring with broken insulator



Image 44: Interior Lighting

4.0 Analysis & Compliance

4.1 Hazardous Materials

Considering the age of the building, lead paint is likely to be found on any original painted surface. A lead paint test should be conducted before starting any activity that is likely to disturb paint.

Drywall taping compound should be tested for asbestos.

4.2 Building Code Compliance

As an existing residence the building code allows continued use of the building, even though all elements may not meet current building codes. Except in cases where dangerous or hazardous structural issues are identified.

The following are some items that do not meet current code but may be used as a continued use:

- Knob and tube wiring must be properly insulated
- Smoke alarms and Carbon Monoxide detectors are not present in all location required.

- Egress windows in every bedroom. Main level windows are slightly under sized. 2nd floor bedroom window is smaller and should be replaced with egress windows

Any new construction (additions or alterations) will be required to meet current building codes at the time of construction.

4.3 Energy Efficiency

Building Insulation; existing and prescriptive standards for additions and remodels:

Building Element	Existing Insulation	2021 IECC Standard
Walls	Unknown	R-21
Basement/Crawl Space	Unknown thickness	R-21
Ceiling/ Roof	Unknown	R-60

Mechanical Equipment

See section 3.7 Mechanical Systems

4.4 Zoning Code Compliance

The property is zoned RM, residential medium density, and is within the Old Town Overlay. The lot meets the minimum lot size. The building is zoned residential and is being used as a residence. No zoning code violations are noted.

5.0 Preservation Plan

5.1 Prioritized Work

The following identifies two categories of prioritized work:

High Priority is work necessary to stabilize the structure and assure it is weather tight. This work may also include other Items which fall within the Critical or Serious Deficiency categories (see definitions below)

- Remove (or repair) the exterior brick chimney. Repair wall and roof in this area.
- Reinforce floor framing on main level
- Evaluate electrical system by qualified electrician to determine if any of the distribution system that was inaccessible is up to code
- Regrade on the west side to improve drainage. Redirect downspouts away from the building

Medium to Low Priority work includes Minor Deficiencies and preservation work, and reconstruction work for interpretive purposes.

- Improve drainage along the sides of the building
- Repair and repaint siding at roof/wall junctions
- Conduct maintenance on all windows to improve operability
- Conduct maintenance on all exterior doors to improve weather sealing

See cost estimate worksheet for a more complete list

DEFINITIONS

CRITICAL DEFICIENCY: One or more of the following indicate a critical deficiency:

- 1. Advanced deterioration has resulted in failure of the building element, feature, or space, or will result in its failure if not corrected within two years.*
- 2. Accelerated deterioration of adjacent or related building materials has occurred as a result of the feature or element's deficiency.*
- 3. The feature or element poses a threat to the health and/or safety of the user.*
- 4. The feature or element fails to meet a code/compliance requirement.*

SERIOUS DEFICIENCY: One or more of the following indicate a serious deficiency:

- 1. Deterioration, if not corrected within two to five years, will result in failure of the feature or element.*
- 2. Deterioration of a feature or element, if not corrected within two to five years, may pose a threat to the health and/or safety of the user.*
- 3. Deterioration of adjacent or related building materials and/or systems will occur as a result of the deficiency of the feature or element.*

MINOR DEFICIENCY: One or more of the following indicate a minor deficiency:

- 1. Standard preventive maintenance practices and building conservation methods have not been followed.*
- 2. A reduced life expectancy of affected or related building materials and/or systems will result.*
- 3. A condition exists with long-term impact beyond five years*

5.2 Estimate of Probable Costs of Construction

Since the Architect has no control over the cost of labor, materials, equipment, the contractor's method of determining prices, or market conditions, opinions of probable costs, as provided herein, are made on the basis of our experience with similar project types and represent our best judgment as design professionals familiar with the rehabilitation/construction industry. The Architect cannot and does not guarantee that proposals, bids or the construction costs will not vary from our opinions of probable costs.

Notes:

The allowance for general conditions provides for the General Contractor's mobilization, temporary facilities, builders risk insurance, and contingencies.

General Contractor overhead includes indirect costs such as permits, Workers' Compensation, insurances and supervision.

Contingency (for construction) provides for uncovered existing conditions, weather delays and other unforeseen conditions.

Abbreviations

ea	lump sum
sf	square feet
lf	lineal feet
sq	square

Estimate of Probable Costs Worksheet

High Priority Work

<i>Task</i>	<i>Quantity</i>	<i>Unit</i>	<i>Unit Cost</i>	<i>Total</i>
3.1 Site				
Grading (re-grade along west side)	1	EA	\$ 2,500.00	\$ 2,500
3.2 Structural Systems				
Foundations: Add intermediate supports pads	1	EA	\$ 2,500.00	\$ 2,500
Floor framing: Add intermediate supports	1	EA	\$ 1,200.00	\$ 1,200
Evaluate Interior concrete retaining wall	1	EA	\$ 600.00	\$ 600
Brick Cellar Foundation Wall	1	EA	\$ 4,500.00	\$ 4,500
3.3 Envelope - Exterior walls				
Remove Exterior Chimney (unsafe condition) and repair wall and roof	1	EA	\$ 4,000.00	\$ 4,000
3.4 Envelope - Roofing and Waterproofing				
Repair at removed chimney	1	EA	\$ 1,500.00	\$ 1,500
3.5 Windows and Doors				
Repair or replace windows (Main Floor)	11	EA	\$ 250.00	\$ 2,750
3.6 Interior Finishes				
Remove drop ceilings patch and repair plaster	1	EA	\$ 4,400.00	\$ 4,400

3.7 Mechanical Systems					
Evaluate venting in basement	1	EA	\$	600.00	\$ 600
3.8 Electrical Systems					
Evaluate electrical system for uninsulated knob and tube wiring	1	EA	\$	600.00	\$ 600
Install smoke alarms and carbon monoxide detectors required per code	4	EA	\$	75.00	\$ 300
Add GFI outlets at locations required per code	1	EA			\$ -
4.1 Hazardous Materials					
Asbestos testing	1	EA	\$	800.00	\$ 800
4.2 Building Code Compliance					
See Electrical above					
Egress Window at 2nd floor bedroom	1	EA	\$	3,500.00	\$ 3,500
Subtotal High Priority Costs					\$ 29,750
Other					
Permits, Contractor O&P, Professional fees	15%				\$ 4,463
Subtotal					\$ 34,213
Contingency	10%				\$ 3,421
Total High Priority Costs					\$ 37,634

Low Priority Work

Task	Quantity	Unit	Unit Cost	Total
3.1 Site				
Parking- Repair at garage	1	EA	\$ 1,500.00	\$ 1,500
3.2 Structural Systems				
Wall Framing- Strengthen header at NE addition	1	SF	\$ 850.00	\$ 850
3.3 Envelope - Exterior walls				
Exterior Prep and Painting	1	EA	\$ 9,500.00	\$ 9,500
3.4 Envelope - Roofing and Waterproofing				
Downspout repair& extensions (See 3.1 Site Grading)	1	EA	\$ 800.00	\$ 800
Roofing- flashing & inspection	1	EA	\$ 2,500.00	\$ 2,500
3.5 Windows and Doors				
Doors: Improve air sealing and weather stripping	2	EA	\$ 300.00	\$ 600
3.6 Interior Finishes				
Refinish wood floors (Main Floor)	1	EA	\$ 6,000.00	\$ 6,000
Wall Finish, Trims and Built- Ins (further assessment required)	1	EA	\$ 2,500.00	\$ 2,500
4.0 Building Code Compliance				
Install insulation and air sealing	1	EA	\$ 7,500.00	\$ 7,500
Subtotal Low to Medium Costs				\$ 31,750
Other				
Permits, Contractor O&P, Professional fees	15%			\$ 4,763
Subtotal				\$ 36,513
Contingency	10%			\$ 3,651
Total Low Priority Costs				\$ 40,164

6.0 Bibliography

Bibliography

Bacon, Bridget. *600 Pine St. History*. Louisville Historical Museum Department of Library & Museum Services, City of Louisville, Colorado. August 2013

Weeks, Kay D. and Anne E. Grimmer. *Secretary of Interior's Standards for the Treatment of Historic Properties*. Washington, D.C.: Library of Congress Cataloging-in-Publication, 1995.

Online Sources

Myers, John H. *Preservation Briefs: 9 The Repair of Historic Wooden Windows*. U.S. Department of the Interior. National Park Service.

<https://www.nps.gov/orgs/1739/upload/preservation-brief-09-wood-windows.pdf>

City of Louisville. Louisville Historical Museum. *Boulder County Assessor Cord for 1045 Front St., Louisville, CO*.

<https://louisvilleco.catalogaccess.com/archives/11559>

7.0 Appendix

Structural Engineer Report
As-Built drawings



JVA, Incorporated
1319 Spruce Street
Boulder, CO 80302
303.444.1951
info@jvajva.com

May 6, 2024

www.jvajva.com

Peter Stewart
Stewart Architecture
1132 Jefferson Avenue
Louisville, CO 80027

RE: 600 Pine Street
Louisville, CO 80027
Rapid Visual Structural Assessment Memo
JVA Job Number 240709.STR

Dear Mr. Stewart:

BACKGROUND & PURPOSE

The homeowner is working with Stewart Architecture to prepare a Historic Structures Assessment (HSA) of their house. JVA was contacted by Stewart Architecture to provide structural input. This memo is intended to supplement the architectural HSA with high-level structural findings.

JVA visited the site for approximately 3 hours on April 12, 2024 to perform a rapid visual structural condition assessment. Our field work included a limited review of accessible envelope, framing, and foundation elements as well as discussions of the home's history with the homeowner.

The information contained in this memo is intended to describe our observations of the visible structural systems and their conditions, followed with recommended structural treatment strategies. No structural design has been completed at this stage. Structural treatment recommendations have been made based only on our observations, our experience treating similar condition issues, and our preliminary analysis.

DESCRIPTION

The house was originally a one-story structure constructed over a crawlspace. The walls, floor, and roof are wood framed. The original foundation is rubble stone masonry. There is a small subterranean space (roof cellar, coal chute, or crawlspace access well) just to the south of the main house and beneath the rear porch that is constructed of clay-brick masonry.

The chimneys are also brick. The interior chimneys have been truncated below the roof level. The exterior chimney on the east is extant today.

At the northeast corner, there is an addition where there was likely once a front porch (Figure 1). The addition floor appears to be a concrete slab on grade and the walls and roof are wood framed. The addition's roof eave is discernable in the 1948 Real Estate Appraisal Card photograph.

Along the south, the former screened-in porch has been insulated and fully enclosed. The homeowner estimated that the modification occurred in the 1950s.

Beneath the east framing bay of the first floor there is a dugout basement area that is represented in the architectural cross section. The walls of the deepened section are board-formed concrete. The vintage of this modification is unknown.



A second floor was added and according to the homeowner's records, the work occurred in 1985-6.

STRUCTURAL EXISTING CONDITION FINDINGS AND RECOMMENDATIONS

Interior Chimneys: The interior chimneys corbel inward to bear on the interior partition walls (Figure 2/Figure 1). The chimneys terminate somewhere in the attic space. There is minor finish staining/damage on the walls near one of the interior chimneys indicating former water leaks at the roof-to-chimney interfaces. There are no cracks in the walls near the chimneys that would indicate insufficient support or rotation.

Recommendation: Monitor the chimneys. If cracking occurs in the supporting walls, consider removing the elevated brick masonry.

Exterior Chimney: The exterior chimney has a clay tile flue liner. The chimney is in good condition above the roof line. It is in poor condition below the roof line as the valley drains onto the chimney and it in turn suffers freeze-thaw damage. Many of the bricks at the base have been lost (Figure 3). The chimney is unsafe.

Recommendation: From a structural perspective, the chimney should be removed (assuming that it is inactive and not being used as a furnace vent). Behind the chimney, the siding and eave framing should be constructed to match the adjacent siding and eave framing. Alternatively, the chimney can be repaired by replacing missing and damaged bricks in kind. A new roof drainage strategy could be employed to lengthen the time between masonry repairs/maintenance work.

Northeast Addition: Structurally, the porch addition appears to be performing satisfactorily. However, there is a crack in the finish wrapping the header over the widened opening between the original house and the addition (Figure 4).

Recommendation: Monitor the crack. If it lengthens or widens, strengthen the header beam with a sister.

Northeast Addition (Architectural Note): The addition conceals the former clipped corners of the east and north gable end walls; and it conceals the eaves that formerly cantilevered over the corners. The original form may be considered character defining. The addition's low slope roof creatively transitions with the cross-gable roof (Figure 5).

Recommendation: A restoration project could consider removing the addition to reinstate the clipped corners. A new addition could be reconstructed that is of a smaller and lower form.

South Porch: The south porch is constructed minimally. Rafters are expected to be 2x4s, the 2x4 studs of the south wall are spaced approximately 2'-4" apart, the header over the windows appears to be a single 2x member, and the ledger is likely nailed only to the siding.

Recommendation: Monitor the porch structure during significant wind and snow events. If cracks in the finishes occur, or if a rehabilitation project is undertaken, strengthen the framing in a way that is sympathetic to the porch's historic form.

Second Floor Addition: The second-floor addition involved introducing a staircase, converting former attic spaces to conditioned storage spaces, and creating a full height area with a roof monitor/clerestory (Figure 6). The work was performed by a reputable contractor (Peter Modafferi) that is still in business today. The former attic floor was observed in one area to have been strengthened with 2x10 joists.



There were no cracks visible in the drywall ceiling of the vaulted bedroom space which implies that the roof framing is structurally sound.

Recommendation: None unless a restoration is being considered. Note that the addition's load path to the foundation is difficult to discern with certainty because the framing is concealed. If a future remodel or rehabilitation impacting the first floor were to occur, care should be taken to maintain the addition's load path to the ground.

Wall Framing: Walls are expected to be framed with 2x4 studs spaced at 16 or 24 inches. Headers over openings are expected to be (2) 2x4 oriented flatwise. Siding is likely directly applied to the studs but there may be a layer of sub-sheathing. The interior sides of the stud walls are likely wood lath and plaster. No distress was observed that would indicate that the historic construction is insufficient.

Recommendation: None. However, an ambitious rehabilitation that exposes the studs, (for new wiring or insulation for example), would present an opportunity to strengthen headers and augment studs under beams. If the siding were removed, a layer of sub-sheathing surfaced with a weather barrier layer would be recommended.

Floor framing: The first floor is framed with 2x8 joists spaced at 16" (verify in next phase) spanning east-west. A bearing line exists under the north-south wall that divides Bedroom 3 from the Kitchen and Bedroom 2 from the Living Room. A north-south bearing line is believed to have existed under the middle of the Living Room. It is unclear if there was a bearing line centered under the Kitchen. Today, the joists spanning between 12 and 14 feet beneath Bedroom 3, Bedroom 2, and the Sewing Room appear to be continuous, intact, and performing satisfactorily. The joists spanning between 14 and 17 feet beneath the Kitchen and Living Room respectively are not all continuous or intact. There is perceptible unevenness of the Kitchen and Living Room floors. It is believed that former crawlspace bearing lines were altered when the basement was introduced and when the furnace and ductwork were installed. Also, the remaining crawlspace level bearing line under the primary north-south first floor bearing wall is compromised; only a double 2x plate supports the floor joists and bearing wall between isolated stone pedestals with wood shims (Figure 7). The double 2x plate appears to be bowed downward between supports.

Recommendation: In the short term, the most concerning first floor framing issues should be addressed. Under the primary bearing line, intermediate supports should be placed between the existing ones to halve the span of the deflected double 2x plate. All the Kitchen and Living Room joists should be checked to see that they are continuous between supports or are supported by posts where they are not. Some posts are already in place, but it is suspected that more posts are necessary under the low spots in the floor and in the vicinity of the furnace and trunk duct lines where framing may have been compromised. In the long term, a more systematic floor inspection and strengthening campaign should be endeavored. Given the congestion created by the heating system components, the comprehensive structural floor framing work can only occur during a time that the heating system is overhauled, or by removing the flooring and working from above.

Perimeter Stone Foundation and Perimeter Grading & Drainage: The perimeter stone foundation appears to be in good condition, but it is difficult to see on the exterior or interior, so the condition rating is unconfirmed. On the exterior the stone has been parged which can be effective to slow water intrusion into the assembly provided that the parge coat extends below grade to the base of the foundation wall. Grade appears to slope downward from west to east. On the west side of the house the grade is relatively high and is within a few inches of the base of the wood framing (Figure 8).

Recommendation: The parge coat will be difficult to remove without damaging the underlying stone masonry so it should remain and be maintained. The parge coat should be confirmed to extend to



the base of the masonry stem wall. Otherwise, surface water can enter the below grade portion of the masonry and then be able to escape on the crawlspace side only. Grade on the west side of the house should be contoured to direct surface water away from the house and be lowered to at least 8" below the base of the wood framing to lessen the risk of moisture-borne deterioration to the rim joist and plate. A perimeter drain may also be prudent.

Interior Concrete Retaining Walls: The board formed concrete walls that bound the deeper basement area are in seemingly good structural condition. Cracks were not observed that would form if the walls were leaning inward and the walls appear be very thick (verify in next phase as not all the wall is accessible for observation). The vertical surfaces of the concrete are deteriorating, and there is efflorescence, indicating that the backside of the wall is receiving moisture that is evaporating on the exposed side (Figure 9).

Recommendation: Inspect the concrete retaining wall in its entirety to confirm that it is intact and performing well. Refer to recommendations above to limit moisture that infiltrates the building footprint. Parging the inside face of the concrete retaining wall is not recommended.

Brick Cellar: The interior of the brick cellar area was not observed as it is not readily accessible. However, the stone to brick interface is visible and is in poor condition at this location (Figure 10).

Recommendation: This corner of the foundation should be reconstructed, including the concrete base that has a crack signaling movement. The interior of the cellar should be reviewed by a mason or structural engineer, and the walls/foundation reconstructed where they are deteriorating.

Thank you for the opportunity to participate in this assessment. Please reach out if there are any questions and/or if you would like us to advance any of the recommendations.

Sincerely,
JVA, INCORPORATED

By:

A handwritten signature in blue ink, appearing to read 'Ian Glaser', written over a horizontal line.

Ian Glaser, PE
Principal

Reviewed By: Christine Britton, PE
Project Manager, Associate

IMAGES



Figure 1: East elevation. Note northeast addition and chimney at roof valley



Figure 2: Interior chimney corbel at partition wall



Figure 3: Missing bricks at base of chimney along east elevation



Figure 4: Crack at header between original house and addition



Figure 5: Northeast addition. Note over-framing at roof transition

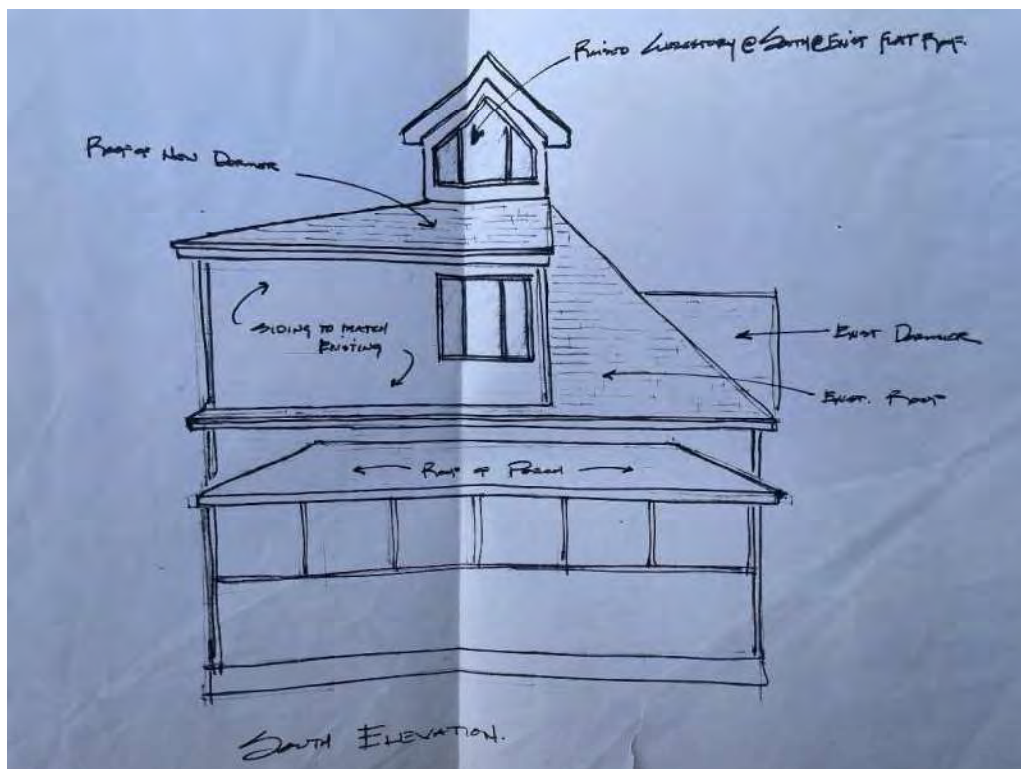


Figure 6: South addition rendering circa 1985-6



Figure 7: Crawlspace bearing line. Note one (2) 2x oriented flatwise between stone piers




Figure 8: Parge coat over stone masonry foundation and grade proximate to wood framing



Figure 9: Inside face of concrete retaining wall. Note loss of cement paste and exposed aggregate due to moisture migration



Figure 10: Area of foundation wall at stone to brick interface due for partial reconstruction

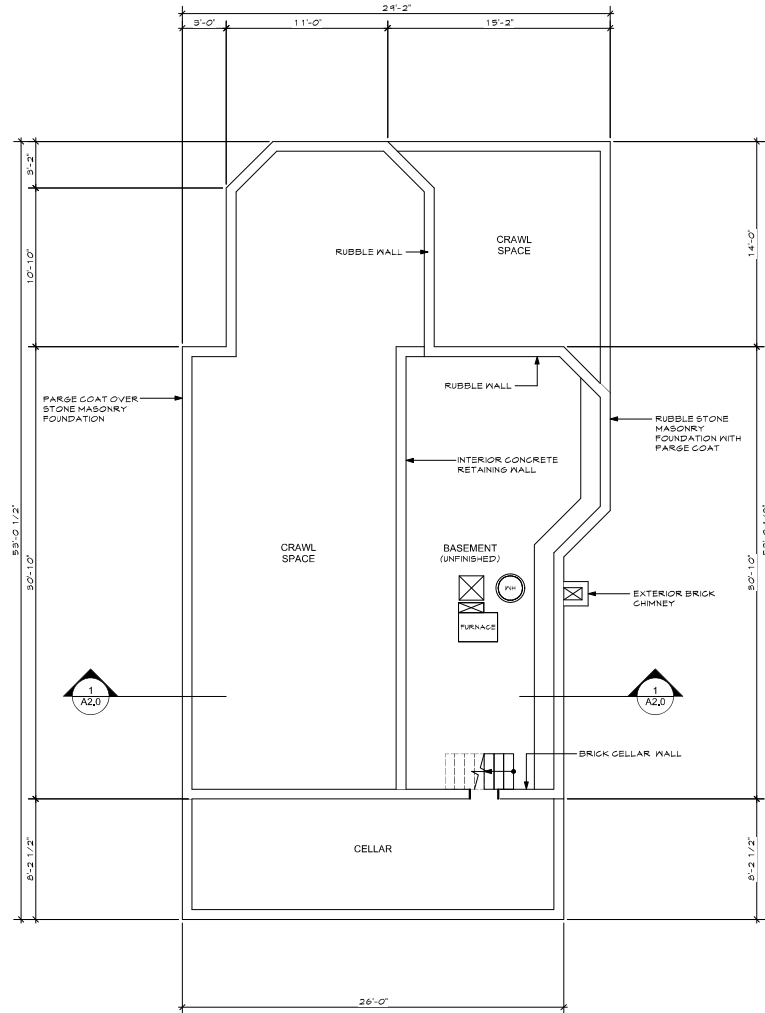


EXISTING CRAWL SPACE PLAN
1/4"=1'-0"

Prepared for:

MALCOLM RESIDENCE
600 Pine Street, Louisville, CO 80027
LOTS 1-2-3 BLK 12 PLEASANT HILL

Issue:	Date:	Comments:	By:
	April 2024		

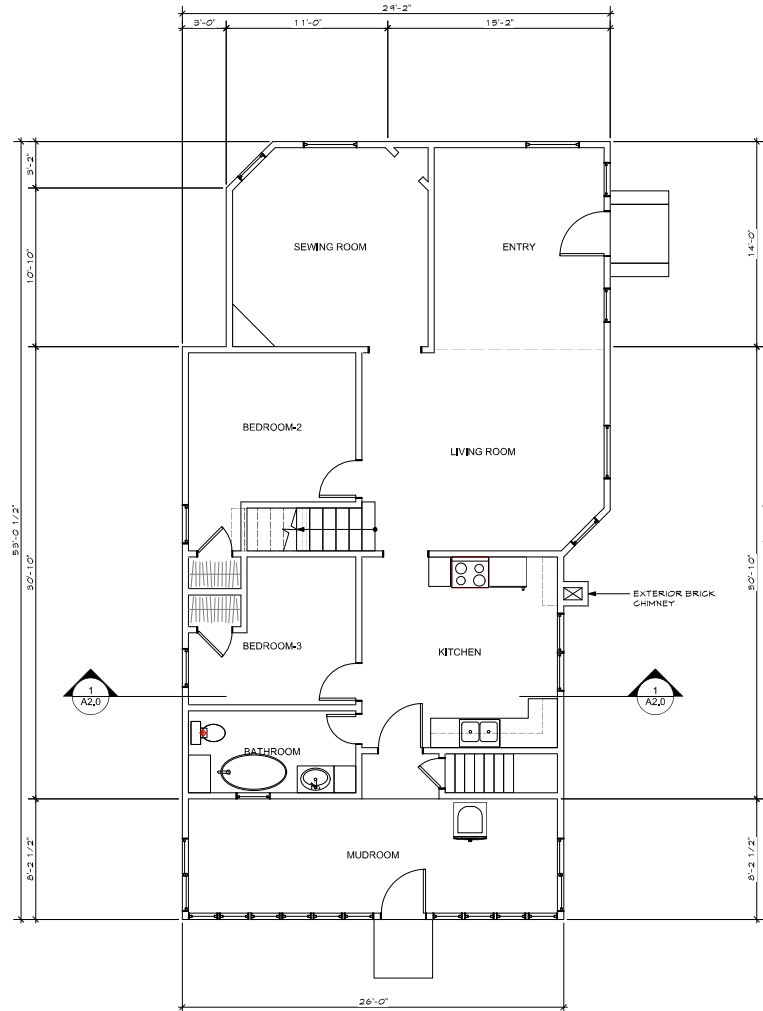

EXISTING MAIN FLOOR PLAN
1/4"=1'-0"

Prepared for:

MALCOLM RESIDENCE
600 Pine Street, Louisville, CO 80027
LOTS 1-2-3 BLK 12 PLEASANT HILL


Issue:	Date	Comments	By:
	April 2024		

Prepared for:


MALCOLM RESIDENCE
600 Pine Street, Louisville, CO 80027
LOTS 1-2-3 BLK 12 PLEASANT HILL

Issue:	Date	Comments	By:
	April 2024		

Sheet Title
Existing Second
Floor Plan
Sheet No.
A1.2

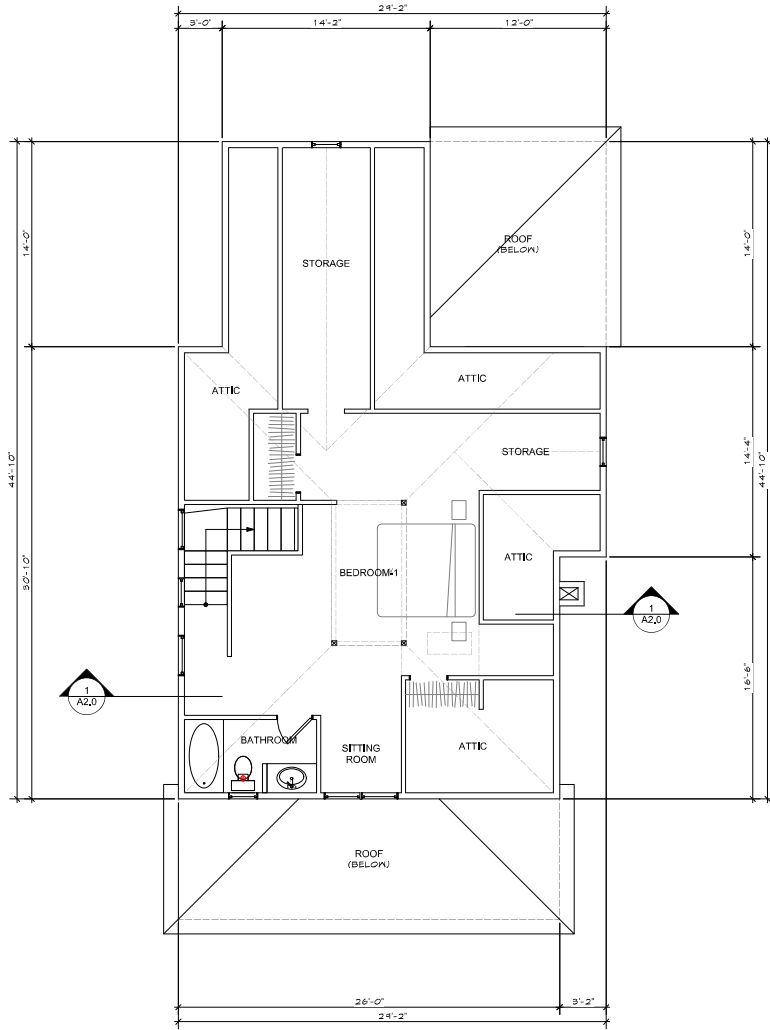

EXISTING SECOND FLOOR PLAN
1/4"=1'-0"

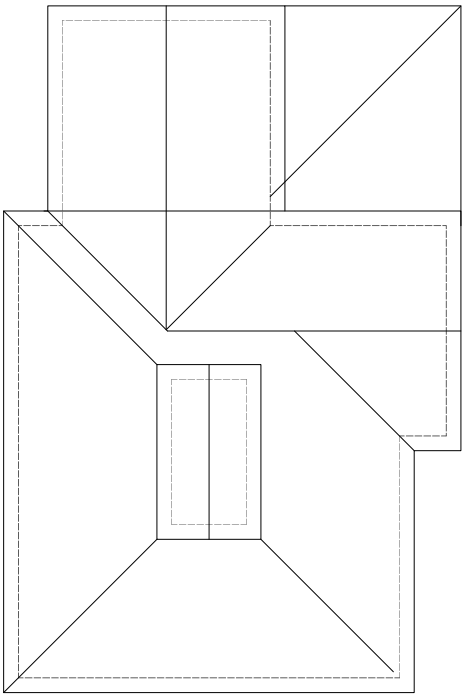

EXISTING ROOF PLAN
1/4"=1'-0" 

Prepared for:


MALCOLM RESIDENCE
600 Pine Street, Louisville, CO 80027
LOTS 1-2-3 BLK 12 PLEASANT HILL

Issue:	Date	Comments	By:
	April 2024		

Sheet Title
Existing Roof Plan
Sheet No.
A1.3

Prepared for:

MALCOLM RESIDENCE
600 Pine Street, Louisville, CO 80027
LOTS 1-2-3 BLK 12 PLEASANT HILL

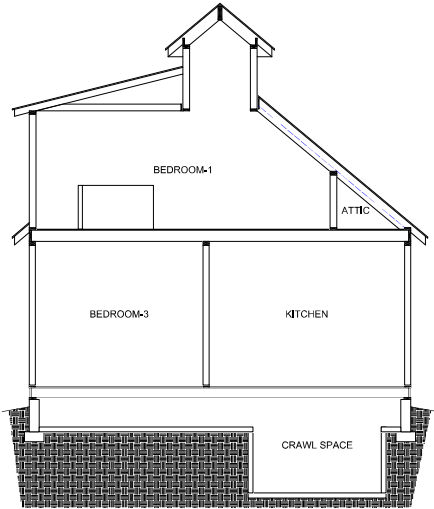

1
A2.0

EXISTING CROSS SECTION

1/4" = 1'-0"

Issue:		
Date	Comments	By
April 2024		

Sheet Title

Existing Section

Sheet No.

A2.0

ITEM: 945 Caledonia Street

APPLICANT: Katherine Willis
198 2nd Ave, Ste 1A
Niwot, CO 80544

OWNER: Byron & Nina Williams
945 Caledonia Street
Louisville, CO 80027

PROJECT INFORMATION:


ADDRESS: 945 Caledonia St.

LEGAL DESCRIPTION: Lots 1-6, Block 15, Caledonia Place

DATE OF CONSTRUCTION: C. 1894-1909

REQUEST: Demolition review to remodel the existing house

VICINITY MAP:

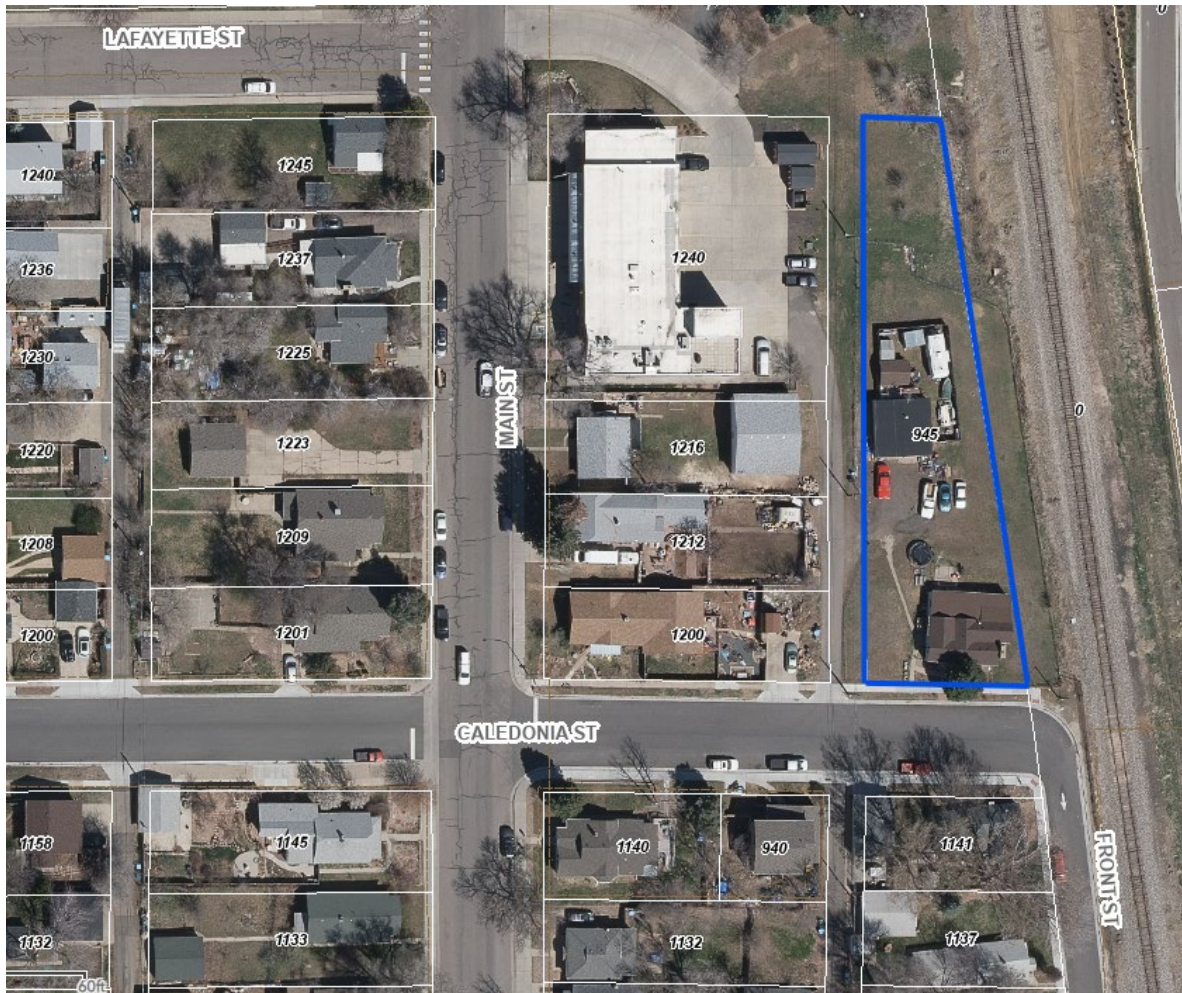

REQUEST:

The applicant requests that the Historic Preservation Commission (HPC) approve the demolition review application at 945 Caledonia Street. A subcommittee referred the request to the full Historic Preservation Commission.

SUMMARY:

The applicant is requesting approval of demolition work associated with a remodel of the existing principal structure. Building elevations showing the areas and extent of the demolition are included in the attached application materials. According to Louisville Municipal Code (LMC) Section 15.36.020, a demolition is an act that removes fifty percent or more of the roof area as measured from directly above, fifty percent or more of the exterior walls of a building as measured contiguously around the building, or alteration on any exterior wall facing a street.

Under section 15.36.200 of the LMC, if the commission finds that the building may have historical significance under the criteria, the commission may place a stay on the demolition as long as *“no permit for demolition, moving or removal shall be issued for a period not to exceed 180 days from the date the permit application was accepted.”* In addition, LMC 15.36.200 states, *“The commission will make all reasonable efforts to expedite resolution of the application or request.”*

The purpose of demolition reviews, according to LMC 15.36.200, is as follows:

The purpose of the review of permit applications for demolition, moving, and removal of buildings constructed in or before 1955 is to prevent the loss of buildings that may have historical or architectural significance. The purpose of this chapter is also to provide the time necessary to initiate designation as an individual landmark or to consider alternatives for the building.

HISTORICAL BACKGROUND:

Information from Gigi Yang, Louisville Historical Museum

The history of 945 Caledonia is notable for the multiple generations of ownership between two families that also inform the close-knit and interconnected family relationships present during Louisville’s early decades. The story of the Latronico and Rice families exemplify the speed with which immigrant laborers built new lives and opportunities for their children and future generations.

Boulder County’s online records give 1910 as the house’s date of construction. However, the County has sometimes been found to be in error with respect to the date of construction of houses in the area, so other evidence is looked to. In this case, the County Assessor card of 1948 lists the age of the house at 945 Caledonia as 38+, indicating that the date of construction could be earlier than 1910. The earliest listing of Philip and Mary Latronico living in Louisville comes from the 1900 Census.

Philip was working as a coal miner in Marshall after having arrived in the US from Italy in 1881. Philip and Mary lived at 945 Caledonia from the early 1900s until Philip’s death in 1942. Mary, who was also an Italian immigrant, continued to live there through WWII and eventually moved to Denver to live with her daughters. Before her death in 1956, Mary transferred the property to her daughters Anne and Elaine Latronico. From 1953-1961, Dave and Dorothy LaSalle

Ferguson lived at the house, and some renovations were made to the house around 1956-57 while the Fergusons were living there. In 1963, Lot 6 was sold to Dorothy's niece, Amelia LaSalle.

In 1964, Andrew J. and Marie Evon Rice purchased Lot 6 from the LaSalle family and Lots 1-5 from the Rocky Mountain Fuel Company, who had previously retained ownership of the five lots since 1892. These purchases resulted in all six lots being brought together as one property. The Rices lived at 945 Caledonia until Marie's death in 2018 and Andrew's death in 2021.

ARCHITECTURAL INTEGRITY:

According to [Stories in Places](#), a residential historic context for Louisville from 2018, the style of the structure located at 945 Caledonia Street is classified as National. The National (Folk) housing form represents the era from 1870-1930 and was associated with railroad and worker housing. This form was the most common housing type found in Louisville at the time. National houses are known for being simple and are commonly characterized as having gable-front or side-gabled forms. The property at 945 Caledonia has maintained its gabled roof structure, but other modifications have been made to the property. Building permit records indicate the rear shed structure was constructed in 1979 and the front porch was enclosed in 1985. There are no building permit records for any other modifications to the home, however based on photo comparisons, the windows appear to have changed, and various additions have been constructed on the house.

The primary structure appears to maintain integrity in the form of the gabled roof structure, though the changes to the window sizes and openings, siding, and additions compromise the integrity of the original form.



Photo and floor plan of 945 Caledonia from the 1948 Assessor's Card.



Photos of 945 Caledonia from April 2023.

CRITERIA FOR DEMOLITION REVIEW:

The Historic Preservation Commission “*shall consider and base its decision upon any of the [criteria]*” described in [Section 15.36.200\(H\) of the Louisville Municipal Code \(LMC\)](#), which are as follows:

Criteria	Meets Criteria?	Evaluation
1. <i>The eligibility of the building for designation as an individual landmark consistent with the purposes and standards in this chapter;</i> a. <i>Age</i> b. <i>Significance</i> c. <i>Physical Integrity</i>	Age and significance meet criteria	<u>Age</u> The principal structure was constructed around 1894-1909, making it approximately 116-131 years old.

		<u>Significance</u> • Ties to Louisville's Italian immigration history. • Coal mining connection through residents. • The full history is attached. <u>Integrity</u> • Gabled roof form appears to remain intact. • Front porch enclosed in 1985. • Windows size and placement changed. • Siding changed. • Additions to the house.
2. <i>The relationship of the building as a potential contributing structure to a potential historical district per the criteria set forth in this chapter;</i>	No	The house is not located in a historic district.
3. <i>The reasonable condition of the building*;</i> and	Unknown	There is no documentation regarding the condition of the property.
Criteria	Meets Criteria?	Evaluation
4. <i>The reasonable projected cost of restoration or repair.*</i>	Unknown	A specific projected cost was not included as part of the application.

** In considering the condition of the building and the projected cost of restoration or repair as set forth in subsections H.3 and H.4, above, the commission may not consider deterioration caused by unreasonable neglect.*

HISTORIC CONTEXT REPORT:

The City completed a residential historic context report ([Stories in Places: Putting Louisville's Residential Development in Context](#)) in 2018 that includes a list of recommended and priority properties for preservation. 945 Caledonia Street is not listed as one of the properties to prioritize for landmarking. The property was also not surveyed in the 2023 "[100 Architectural Inventories from the City of Louisville](#)." Staff does not have a record of the remaining National forms in Louisville. At the time of the 2018 report, the National form made up approximately 35% of the buildings surveyed.

RECOMMENDATION:

LMC 15.36.200 notes that the purpose of demolition review is to:

1. Prevent loss of buildings that may have historic and architectural significance; and

2. Provide the time necessary to initiate designation as an individual landmark or to consider alternatives for the building.

Staff find that the property could meet the social significance criteria and therefore could qualify for landmarking. However, staff finds minimal architectural or geographic significance since most remaining aspects of the building are not original and the house is not surrounded by landmarked structures which may have created geographic significance. Based on evaluation of the criteria in LMC 15.36.200, the HPC may release the permit, or place a stay on the application for up to 180 days from the date of application, which was February 6, 2025. A full 180-day stay would expire on August 5, 2025.

Staff recommend the Historic Preservation Commission approve the demolition request.

This structure could be a potential candidate for a restoration project focused on restoring the original window sizes and locations, re-opening the front porch and residing the house, given the historic age of the property. However, staff believes releasing the demolition request is appropriate because the existing structure differs significantly from the original form. The applicant has also been informed about preservation options and is proposing to pursue a house remodel plan that does not include restoration. As such, the applicant does not need additional time to consider the possibilities for landmarking and staff does not need additional time to document or salvage materials on the property. In addition, staff does not find that the social significance alone merit a stay of demolition when weighed against these other considerations.

ATTACHMENTS:

1. 945 Caledonia Social History Report
2. Application Materials



945 Caledonia St. History

Legal Description: Caledonia Place Addition Lot: 1,2,3,4,5,6 Block 15

Year of Construction: c.1894-1909

Summary: The history of 945 Caledonia is notable for the multiple generations of ownership between two families that also inform the close-knit and interconnected family relationships present during Louisville's early decades. The story of the Latronico and Rice families exemplify the speed with which immigrant laborers built new lives and opportunities for their children and future generations.

Development of the Caledonia Place Subdivision

This property is located in the Caledonia Place Subdivision which was platted and recorded with Boulder County in 1890 by James Cannon, Howard Morris, and Henry Brooks. It was the fourth addition to original Louisville, which had been platted in 1878.

Early Ownership

The developers of the Caledonia Place subdivision sold a large piece of the property to the United Coal Company in the early 1890s. The United Coal Company was the company of Caledonia Place founder James Cannon, Jr. In 1892, the United Coal Company purchased PT Sec 8 T1S R69W for \$35,000. The property included Lots 1-6 Block 15 where 945 Caledonia is today.

Latronico Family Ownership, 1893-1964 [also Latronico, Latonico, Latronica, Latronic, La Tronico]

In 1893, Philip Latronico (1869-1942) purchased Lot 6, Block 15 from the United Coal Company. He was 25 years old and had already been working as a coal miner for at least nine years. The 1885 Colorado State census lists Philip Latronico as a 16-year-old boy working as a coal miner in Marshall, alongside his father. He and his father had arrived in the US from Italy in 1881 when Philip was 12 years old. A year after purchasing the property, Philip married Mary LaSalle (1878-1955).


Mary LaSalle's father, Joseph Giuseppe LaSalle had emigrated from Italy prior to 1885 and was also employed as a coal miner in Marshall. Mary came to the US from Italy with her mother, Anna Mazzea LaSalle and four siblings

in 1888, to join their father. The family lived in Marshall until Joseph's death in 1893. In 1894, Mary was 16 years old when she married Philip Latronico who was 26.

While Joseph LaSalle's early death was tragic, there were already numerous LaSalle relatives living in nearby Louisville which may have influenced the purchase of the land and Philip and Mary Latronico's move to Louisville.

Boulder County's online records give 1910 as the house's date of construction. However, the County has sometimes been found to be in error with respect to the date of construction of houses in the area, so other evidence is looked to. In this case, the County Assessor card of 1948 lists the age of the house at 945 Caledonia as 38+ indicating that the date of construction could be earlier than 1910. The earliest listing of Philip and Mary Latronico living in Louisville comes from the 1900 Census. At that time, they were living in Louisville with their three daughters. The neighboring families included William and Kathy LaSalle, Frank LaSalle, William and Constance Scrano, and Michael and Rose LaSalle.

It is not known exactly when a house was first built on Lot 6 Block 15, however the Drumm's Map of Louisville shows several buildings already on the property in 1909. A survey of neighboring houses including the William and Kathy LaSalle home and Frank LaSalle home located across Caledonia show their dates of construction as 1890 and 1896. These earlier dates suggest that the Latronicos may have also built their home sometime between 1894 and 1900 to accommodate their growing family. Their oldest daughter, Mary was born in 1895 and Philip and Mary eventually had eight more children: Philoman (Mamie) (1897-1929), Annie b. 1899, Joseph (1902-1976), Louis (1904-1973), Anna Helene (1906-1997), Rose (1909-1993), Albert (1911-1980), and Elaine (1913-1992).

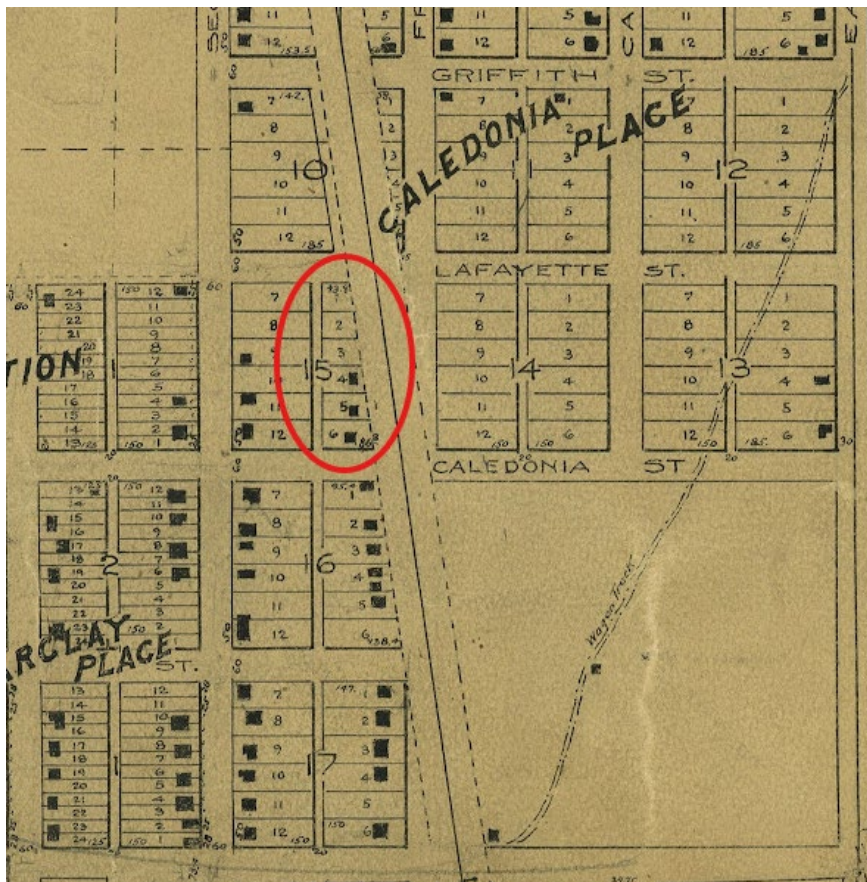

The history of this property focuses on Lot 6 where the house still stands today. However, in 1900, Jerry Scarano (also an Italian immigrant) purchased Lot 5 Block 15 from John Jordinelli. Scarano then sold Lot 5 to Mariarosa LaSalle [LaSalla] in 1903, and it is assumed that either Scarano or LaSalle built a house on Lot 5 that is shown on the Drumm's Map of 1909. Family connections can be made between the Scarano, LaSalle, and Latronico families, which thread through the ownership and occupation of the property for the next 70 years.

Drumm's Wall Map of 1909 showing structures on Lot 6 Block 15 owned by Philip and Mary Latronico and on Lot 5 Block 15 owned by Jerry Scarano and Mariarosa LaSalla.



*This photo taken by Frank Jacoe shows four of the Latronico daughters.
Elaine Latronico is identified in the middle.*

The Latronico children grew up in the house at 945 Caledonia with cousins, aunts, uncles, and grandparents living in close proximity. Through marriage, the Latronicos were also related to the Jacoe and Jordinelli families. Frank Jacoe was an amateur photographer and photographed members of the Latronico family throughout the 1910s-1920s.



*This photo from Frank Jacoe's album is titled
"Mrs. Latronico and Girls."*

In 1920, Mariarosa LaSalle [La Salla] sold Lot 5 to Philip Latronico. Most of the children were grown and found careers outside of coal mining. At least four daughters (Mary, Mamie, Anne, Elaine) attended college and went on to successful careers in teaching. Of the sons, it is known that Joseph worked at a bank and Louis (Gene) became a professor in chemical engineering.

While working at the Broomfield Bank in 1929 and 1930, Joseph LaTronico was twice held up in a bank robbery and locked in the bank vault.

PHONE KEYSTONE 3333 THE ROCKY MOUNTAIN NEWS: DENVER, COLO.

BANK BANDIT CAPTURED AFTER DENVER POLICE RIDDLE HIS CAR

Hail of Bullets Ends Bank Bandit Chase

HAND-TO-HAND FIGHT FOLLOWS LONG PURSUIT

Jailed and Makes Confession Within Two Hours of Robbery

LESS than two hours after he had held up and robbed the Broomfield, Colo., State Bank yesterday Louis Cleve Hixson, 46, paroled Colorado convict, was in the Denver city jail and had made complete confession.

Hixson was captured after a half-hour automobile chase thru Denver streets by Detective Carl Wilson and Patrolman Arthur Shotwell, who riddled his automobile with bullets.

The chase began near the Globe smelter, when Wilson and Shotwell, patrolling the district for the bandit, spotted the car, which he had stolen earlier in the day.

It ended in a hand-to-hand combat after the officers had emptied their service revolvers and sawed-off shotguns, at 234 and Champa sts., where Hixson crashed into a parked car.

Leap on Bandit

Leaping from his wrecked machine, Hixson thrust his hand in his coat pocket as if to draw a gun, the officers reported. Dropping their empty weapons, they both leaped on him and overpowered him with their fists.


Denver police received the call and a description of Hixson and his automobile shortly before noon. Half an hour later the officers sighted Hixson in a Chevrolet and the chase followed.

He made a complete confession to Detective Captain Albert T. Clark and was behind the bars before 2 p. m.

Hixson, immaculately dressed, walked into the Broomfield bank, 13 miles northwest of Denver, just as the cashier, Joseph N. La Tronico, was about to close the establishment for the noon hour.

"Lie down on the floor; this is a holdup," he commanded La Tronico, brandishing a revolver, then the case window. As La Tronico obeyed, Hixson walked behind the counter and snatched up the money in the cash drawer.

"Is that all?" he asked the prostrate man.

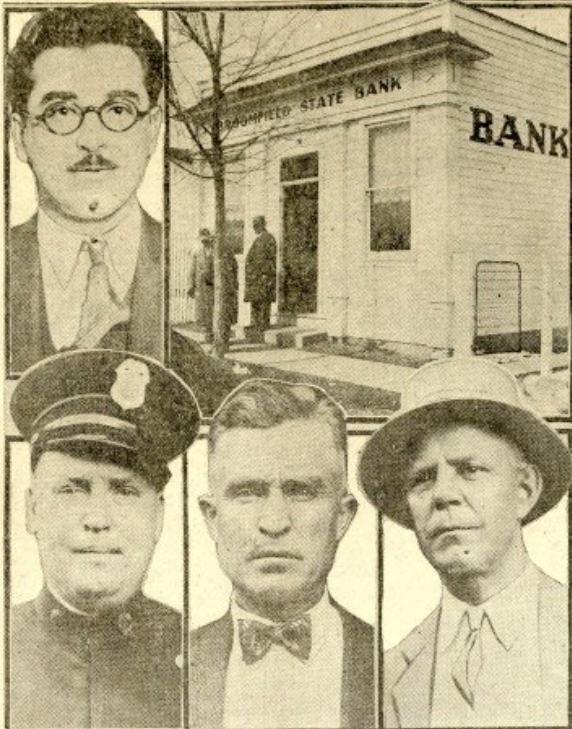

Joseph LaTronico, upper left, cashier of the Broomfield, Colo., State Bank, shown in the upper right, which was held up and robbed yesterday. Bottom row shows, left to right: Patrolman Arthur Shotwell, one of the officers who chased the bandit; Louis C. Hixson, confessed hold-up, center, and Detective Carl Wilson. Wilson and Shotwell halted Hixson with a rain of gunfire after a half-hour chase thru Denver streets, an hour after he robbed the bank.

CASHIER USED TO HOLDUPS

Joseph La Tronico Was Victim of Thug Last Year

Being held up, robbed and thrust into a vault by an armed robber yesterday was no new experience for Joseph La Tronico, cashier of the Broomfield State Bank.

La Tronico was one of five persons locked in the same vault by a lone man who held up the bank and robbed it of \$1,800 on Feb. 26, 1929.

La Tronico and Clyde Dunning were alone in the bank when the thug entered and knocked Dunning down with his clubbed revolver.

Unaware that a holdup was being staged, four customers walked into the bank and were quickly locked in the vault with the assistant cashier.

The holdup escaped in an automobile parked in front of the bank by one of the men imprisoned in the vault.

In 1927 a safe belonging to a Broomfield grain elevator was stolen, and in 1909 the postoffice was the scene of a holdup.


News articles from the Rocky Mountain Daily, September 3, 1930. Joseph LaTronico is shown top left.

Mary and Philip lived at 945 Caledonia until Philip's death in 1942. Mary continued to live there through WWII and eventually moved to Denver to live with her daughters. Before her death in 1956, Mary transferred the property to her daughters Anne and Elaine LaTronico. From 1953-1961, Dave and Dorothy LaSalle Ferguson lived at the house. Some renovations were made to the house around 1956-57 while the Fergusons were living there. In 1963 Anne LaTronico sold the property to Amelia LaSalle who was Dorothy LaSalle's aunt by marriage. Dorothy

LaSalle was also related to the Scarano [Scrano] family who owned Lot 5 in the early 1900s. At some point, Lot 5 was sold to the Rocky Mountain Fuel Company.



Photo of house and floorplan of Lot 6 Block 15 from the Boulder County Assessor Card, 1948.

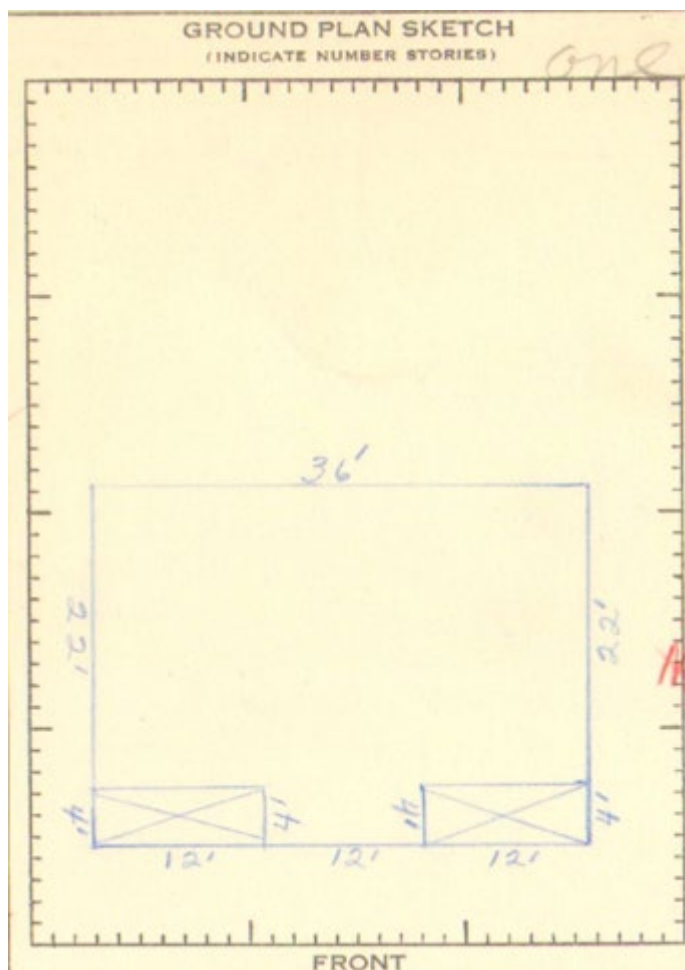

Rice Family Ownership: 1964-2024

In 1964 Amelia LaSalle sold Lot 6 Block 15 to Andrew J. and Marie Evon Rice. The same year, the Rices purchased Lots 1,2,3,4, &5 from the Rocky Mountain Fuel Company, bringing all six lots together as one property.

Andrew Rice studied fabrication and welding and worked at Coors for 30 years. Marie Evon Rice was a homemaker raising their two children and advertised in the Louisville Times in the 1970s offering babysitting services. The Rices lived at 945 Caledonia until Marie's death in 2018 and Andrew's death in 2021. The property was transferred to their daughter Florence M. Rice in 2015 and then to her daughter Michelle Remijio in 2022.

Current Ownership

In 2024, Byron and Nina Willams purchased Lots 1,2,3,4,5, &6 Block 15 from Michelle Remijio and are the current owners.



Current Assessor Photo of 945 Caledonia.

The preceding research is based on a review of relevant and available online County property records, census records, oral history interviews, Louisville directories, and Louisville Historical Museum maps, files, and obituary records.

February 28, 2025


945 Caledonia Street – Historic Demolition Narrative


Reason for Historic Preservation Demolition Review

- More than 50% of structure
 - Existing Main Level SF = 1,355 SF
 - Existing Main Level portion of the structure to be demolished: 593 SF
 - 44% of the existing structure to be demolished
- More than 50% of the roof
 - Existing roof SF = 1,531 SF
 - Portion of roof to be demolished = 776 SF
 - 51% of the existing roof to be demolished
- Alteration of a street-facing elevation
 - See attached existing/ demolition elevations for scope of alteration of street-facing elevation.

See attached the Drawings/Documents for a description of the scope of demolition work

- Existing/Demo Exterior Elevations
- Existing/Demo Site Plan
- Existing Photos

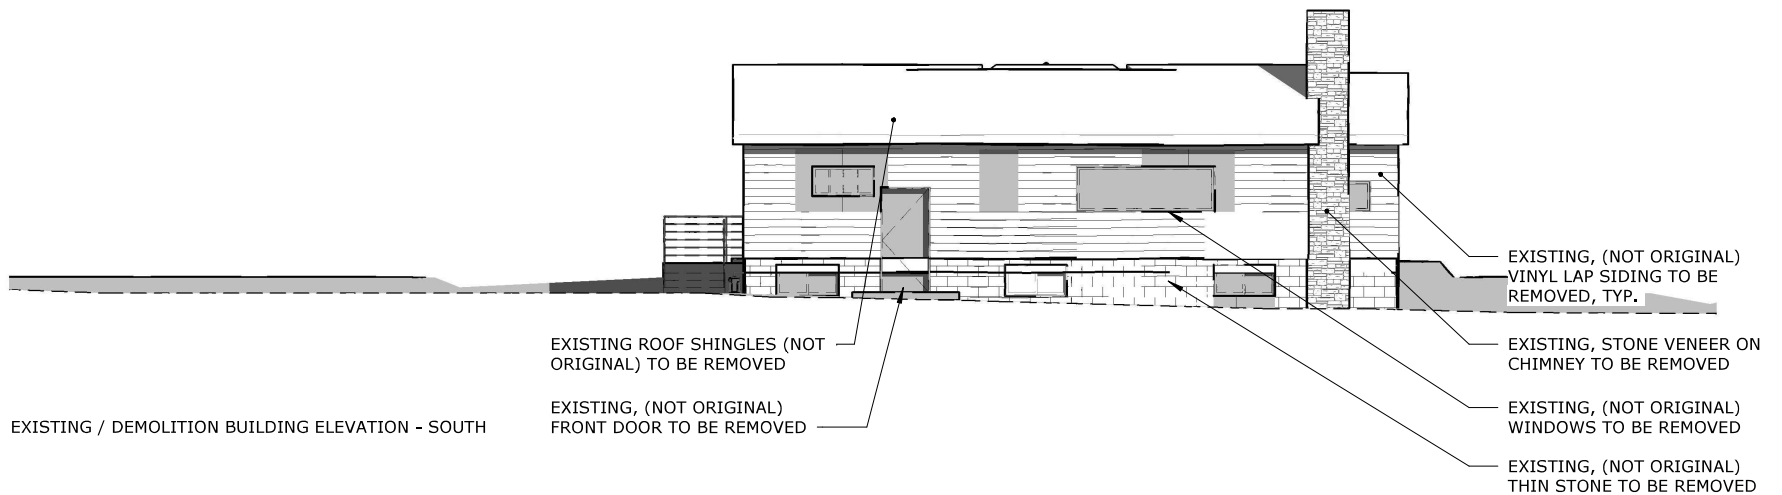

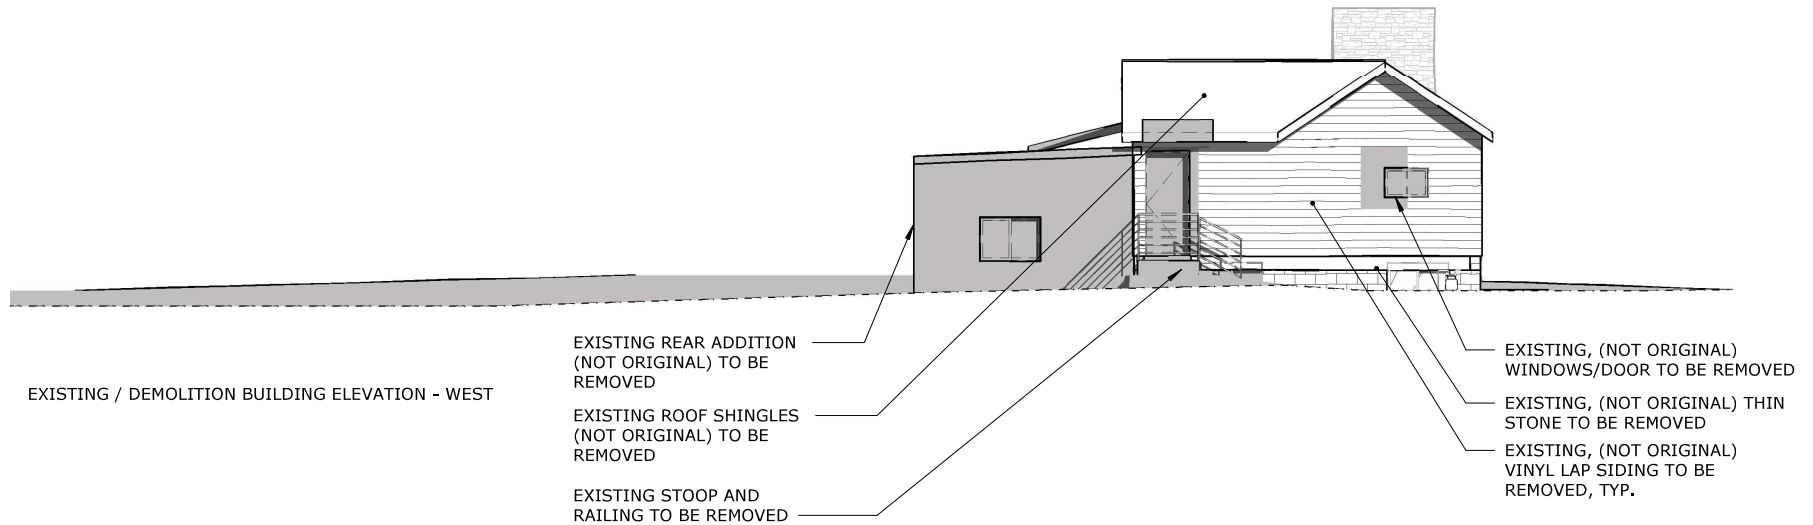

LIGHTWELL
ARCHITECTURE


© 2025 LIGHTWELL ARCHITECTURE, LLC. ALL RIGHTS RESERVED

02.28.2025

HP-02

WEST ELEVATION

945 CALEDONIA STREET

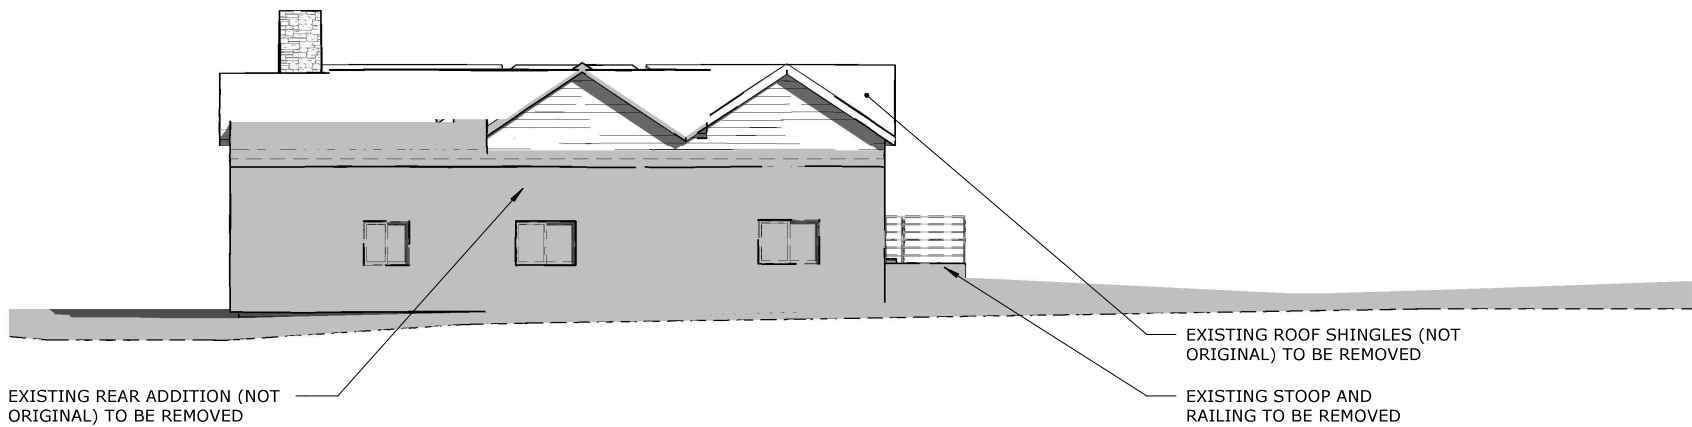

EXISTING / DEMOLITION BUILDING ELEVATION - NORTH

LIGHTWELL
ARCHITECTURE


© 2025 LIGHTWELL ARCHITECTURE, LLC. ALL RIGHTS RESERVED

02.28.2025

HP-03

NORTH ELEVATION

945 CALEDONIA STREET

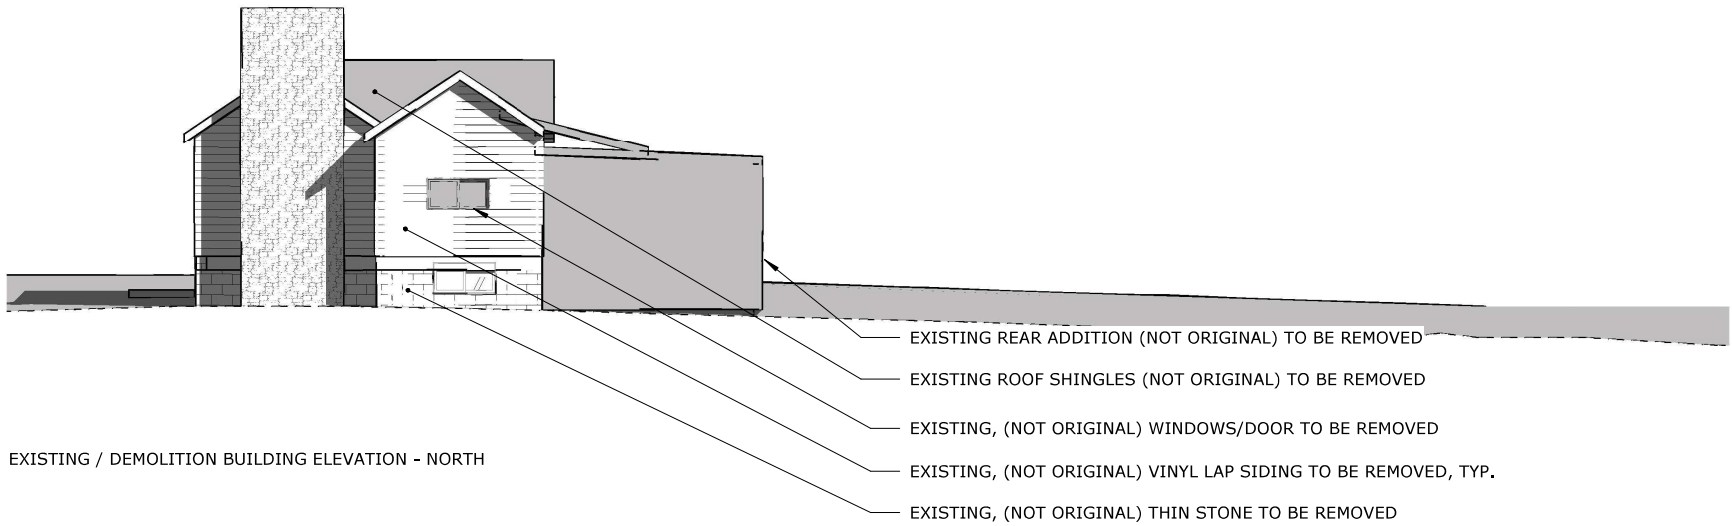

PROJECT:
945 CALEDONIA
STREET

PROJECT ADDRESS:
945 CALEDONIA
STREET
LOUISVILLE CO,
80027

CLIENT:
945 CALEDONIA
STREET LLC

NOT FOR CONSTRUCTION

ISSUE: PROGRESS SITE PLAN
DATE ISSUED: 02/28/2025
REVISIONS


PLOT DATE: 02/28/2025 9:00:13 AM

PROJECT NO. 24,2010

SHEET TITLE:
SD SITE PLAN

©2025 LIGHTWELL ARCHITECTURE LLC. ALL RIGHTS RESERVED
SHEET NO.

HP-05

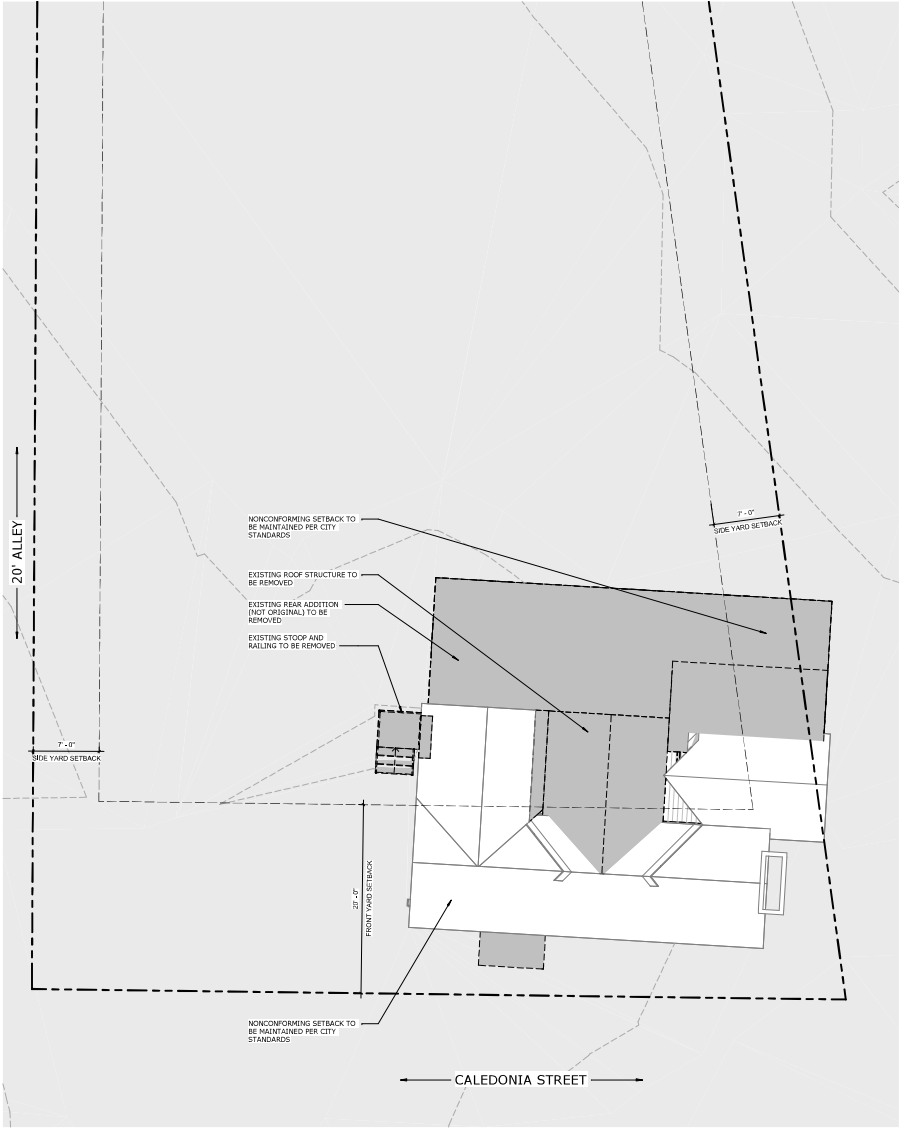

1 SITE DEVELOPMENT PLAN - EXISTING DEMO

SCALE: 3/16" = 1'-0"

NOT FOR CONSTRUCTION



WEST ELEVATION



NORTH ELEVATION



EAST ELEVATION



SOUTH ELEVATION - STREET FACING ELEVATION

LIGHTWELL
ARCHITECTURE

© 2025 LIGHTWELL ARCHITECTURE, LLC. ALL RIGHTS RESERVED

02.28.2025

HP-06

PHOTOS OF EXISTING CONDITIONS

945 CALEDONIA STREET

SUBJECT: COMPREHENSIVE PLAN DISCUSSION

DATE: MARCH 17, 2025

**PRESENTED BY: JEFF HIRT, AICP, PLANNING MANAGER
ROB ZUCCARO, AICP, COMMUNITY DEVELOPMENT DIRECTOR**

PURPOSE

The purpose of this agenda item is to update the HPC on the status of the Comprehensive Plan (“Plan”) and request targeted feedback on the Plan’s goals and strategies to inform the Plan’s drafting.

BACKGROUND

The City is updating its Comprehensive Plan that will be adopted by City Council and required by state law. The Louisville Municipal Code (LMC) Section 17.64.050 also requires a Plan update at least every ten years. The last Plan update was in 2013. The Plan update is an opportunity for the community to refresh the City’s overall vision, values, and policies on a range of topics including but not limited to land use, development, and infrastructure. The time horizon the Louisville Comprehensive Plan will address is about 20 years. The Plan is not the City’s official zoning map and is not regulatory, but it does articulate official City policy that guides a range of decisions.



The Community Development Department is managing the Plan update in close coordination with City Council, Planning Commission and numerous other City boards, commissions, and departments with a consultant team led by Design Workshop with subconsultants Fehr and Peers (transportation), Economic and Planning Systems (economics analysis), and Spirit Environmental (sustainability, resilience, etc.).

The project is approaching its final stages with a target adoption date of late Summer 2025. To date, several thousand residents have provided input on the Plan. This input guided development of the Plan’s [Vision Statement and Core Values](#) and is guiding the Plan’s drafting. Link 4 is a summary of the Plan’s most recent community engagement.

City Council has also recently provided direction on the Plan’s future land use framework that will identify areas where there is a desired change (or not) in land use and development to implement City policies, including but not limited to the Louisville Housing Plan and economic vitality goals. Attachment 2 provides a more detailed summary of this direction.

The Community Development Department is seeking input from several boards and commissions in March as the project team is starting to draft the Plan. Specifically, the primary purpose of these discussions is to address the goals and strategies of the Plan that are aligned with the board or commission's role.

HPC Discussion – February 12, 2024

The project team asked for HPC input on the top issues the Plan should address when the project kicked off in early 2024. The HPC had the following general comments:

- Gateway areas to Louisville outside of downtown are important to address
- Consider updates to the Old Town Overlay Zoning District and downtown design guidelines.
- Affordable housing is a top priority for the city.
- Consider stronger incentives to landmark structures.

HPC Related Goals and Strategies

Attachment 1 includes a summary table of the potential goals and related strategies that may be in the Comprehensive Plan related to the HPC's role. Specifically, those goals or strategies related to historic preservation. These goals and strategies will be part of a broader Plan framework of goals and strategies that will be organized around the Vision Statement and Core Values.

The purpose of these goals and strategies is to articulate City policy on specific topics. The Plan is a policy document and not regulatory, but these statements will guide City decision making on a range of topics like budgeting, programming, capital projects, and land use decisions.

SCHEDULE AND NEXT STEPS

The project team is seeking input from several City boards and commissions in March to inform the Plan's drafting, followed by continued discussions with Planning Commission and City Council. Following this input the project team is working towards a June public review draft period. At that time there will be extensive community notification of the draft availability and opportunities for input. The target adoption of the Plan by City Council is late Summer 2025.

The City Council has also allocated funds for a comprehensive Development Code update that is planned to start immediately after the Comprehensive Plan adoption.

REQUESTED HPC FEEDBACK

City staff are requesting feedback from the HPC on the relevant draft, preliminary goals and strategies in Attachment 1. Specifically:

- What are the most important things to capture in describing the goal or strategy in the Comprehensive Plan?

HPC COMMUNICATION

SUBJECT: COMPREHENSIVE PLAN UPDATE

DATE: MARCH 17, 2025

PAGE 3 OF 3

- What goals and strategies within HPC's role are missing from the list below that should be included in the Comprehensive Plan?

ATTACHMENTS/LINKS:

1. Goals and Strategies Worksheet for HPC Input
2. Comprehensive Plan Future Land Use Framework Draft Summary
3. [Comprehensive Plan Vision Statement and Core Values](#)
4. [December 2025 Community Engagement Summary](#)
5. [Project Website](#)
6. [2013 Comprehensive Plan](#)
7. [Louisville Preservation Master Plan \(2015\)](#)

Attachment 1: Comprehensive Plan Goals and Strategies (for HPC)

The purpose of this document is to seek input from the HPC on the Comprehensive Plan's potential goals and strategies. The table below includes select potential goals and strategies related to HPC's role. These will evolve and be part of a broader articulation of City goals and strategies on a range of topics in the Plan.


Please review the content in the table below and be ready to discuss while considering the following questions:

- *What are the most important things to capture in describing the goal or strategy in the Comprehensive Plan?*
- *What goals and strategies within HPC's role are missing from the list below that should be included in the Comprehensive Plan?*

Summary of Select Potential HPC Related Goals and Strategies in the Comprehensive Plan		
Draft GOAL	Draft STRATEGY to Implement Goal	HPC Comments
1. Preserve Community Character and Heritage	• Evaluate Historic Preservation Fund allocation criteria: ○ Acquisition opportunities ○ Grant program updates • Consider Update to Preservation Master Plan • Update Old Town Overlay Zoning District	TBD
2. Vibrant Downtown	• Maintain and enhance ground floor activation through design and land use (e.g., ground floor retail). • Allow residential “by right” in some areas (e.g., above ground floor commercial) to implement City housing policies and support economic vibrancy. • Integrate land use, development, and transportation recommendations with the Downtown Vision Plan. • Evaluate improvements to Downtown Framework Plan.	TBD

Attachment 2: Louisville Comprehensive Plan Draft Future Land Use Framework

The Comprehensive Plan will include a future land use framework that acts as City policy for land use decisions. This will include a citywide map of desired future land uses and accompanying descriptions of different place types (e.g., low density residential, commercial, parks, etc.). The Plan will address the entire city, but with more granular recommendations for areas more likely to change (“Opportunity Areas”). The map below is the current draft that shows such areas of change. In early 2025, Planning Commission and City Council provided direction to address future land uses within each of the four areas of change as summarized in the table below. These groups also provided direction that the Plan should provide policies supporting some limited, context sensitive redevelopment in the places outside of the areas of change.

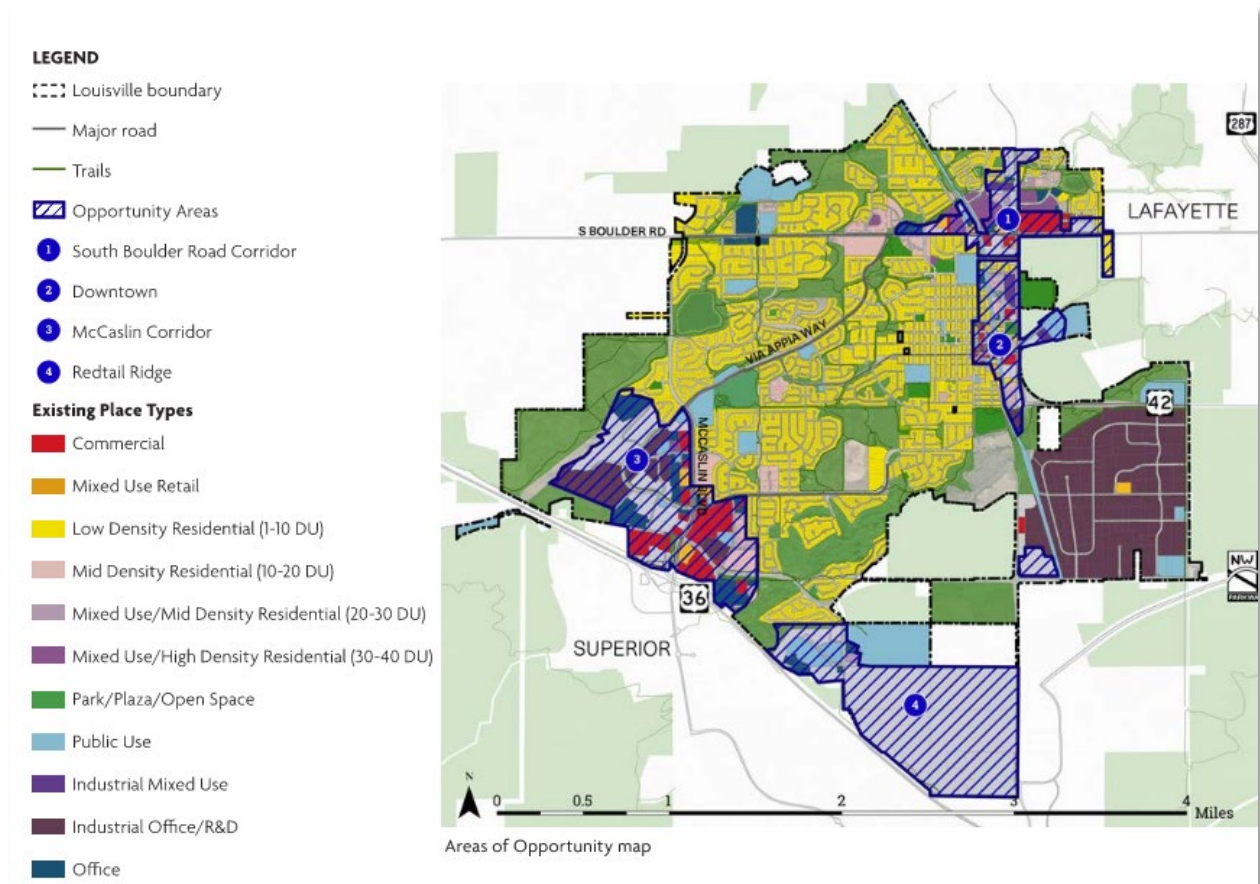

Comprehensive Plan Draft Future Land Use Framework – March 2025	
Opportunity Area	Framework
1. South Boulder Road	• Mid-density residential uses in some locations near South Boulder Road and Highway 42, opportunity to consider 3-stories. • Mixed use residential and commercial along some parts of South Boulder Road; consider allowing residential by-right in mixed use districts.
2. Downtown Louisville	• Maintain ground floor retail and other street level active uses in commercial area. • Propose mid-density residential in some locations, including above ground floor retail. • Consider 3-stories in some locations, including near future transit. • Support enhancements to community gathering places. • Address as a special character area with supplemental policies addressing design, scale, and land use.
3. McCaslin Corridor	• Mid-density residential uses along Centennial Blvd, changing current zoning from office, and designed in a manner that promotes a neighborhood feel. • Maintain commercial (retail) as primary use along McCaslin Blvd. • High-density residential/mixed use near US 36; consider 4 stories, possibly up to 5 stories at locations along US 36. • Incorporate parks, green space, or trail connections to promote transportation and open space connectivity.
4. Redtail Ridge	• Mid-density residential and mixed-use residential uses at some locations, opportunity to consider 3 or 4 stories. • High-density residential near relocated hospital site and along US 36; opportunity to consider 4-stories, consider transit connections. • Propose mid- to high-density housing inter-mixed with office, R&D and industrial uses when appropriate to support jobs-housing balance and vibrancy. • Consider a community green area, green corridor and trails network to promote livability/workability.

DISCUSSION/DIRECTION:

2025 HISTORIC PRESERVATION COMMISSION WORK PLAN

Staff is proposing to review the 2025 HPC work plan in two phases:

- March 17, 2025 Meeting
 - Review previous work plans from 2021-2024.
 - Review Preservation Master Plan
 - Identify 1-3 key projects to focus on for Q2-Q4 of 2025.
- April 21, 2025 Meeting
 - Review Final Draft 2025 Workplan.
 - Create timelines for each project.
 - Create of subcommittees to pursue specific goals and projects as applicable.

There are two goals for the March 17, 2025 meeting:

1. Review Preservation Master Plan and previous work plans from 2020-2024 to help inform potential projects for 2025 Workplan.
2. Identify 1-3 key projects to focus on for Q2-Q4 of 2025.

Goal 1. Review previous work plans from 2021-2024.

Staff have provided a list of all HPC work plans from 2021-2024, with notes identifying items that were completed, which are marked in green, and items not completed, which are marked in red (see attachments). Also included in the Preservation Master Plan to provide more background on City goals and policies for the Historic Preservation Program. Please review previous work plans and come prepared to discuss items you feel are most important to be completed in 2025.

Common recurring and incomplete projects from the 2021-2024 work plans include:

- Coloring book
- Updates to HPF grants, including maximum award amounts and requirements
- Various public outreach methods (updated handouts, website improvements, social media, etc.)

Goal 2. Identify 1-3 key projects to focus on for Q2-Q4 of 2025.

In the interest of producing the highest success rate for project completion, staff recommend selecting 1-3 key projects to focus on for the remainder of 2025, prioritizing items from previous years that have not been finished.

Staff will compile discussions from Goal 1 and Goal 2 and draft a proposed work plan format at the April 2025 HPC meeting, where the focus will be shifted to selecting subcommittees and identifying timelines.

Attachments

1. 2024 Work Plan, updated April 2024
2. 2023 Work Plan, updated May 2023
3. 2022 Annual Goals Memo, updated March 2022
4. 2021 Work Plan Carryover Items for 2022, updated October 2021
5. LINK: Preservation Master Plan

= Not Completed

= Completed

2024 HPC Work Plan

✓

Quarter 1, Jan - Mar

Quarter 2, Apr - Jun

Quarter 3, Jul - Sep

Quarter 4, Oct - Dec

Staff to update HPC monthly.		Preserve significant historic places.		
	Interal Research & HPC Updates	HPC D/D on Key Questions	Draft Iterations with HPC	HPC Final Draft & CC Adoption
Grant Program Update	List of tasks	List of tasks	List of tasks	List of tasks
	Present first draft of targeted landmark list based on retreat.	Interview commercial property owners.	Potential: Council update, D/D with draft if needed	11/26: advanced agenda council adoption
	Research and explore implications of carve-out for structural grants.	Generate project cost estimates to provide basis for general increased grant amounts.		
	Research and explore implications of carve-out for professional design support grants.	Present carve-out grant options to HPC (design support, structural, etc.).		
	Generate cost estimates for full-scale restoration projects.	Present budget projections thru 2028 for priority landmarks and past award rates.		
	Make list of owners to interview about commercial-specific incentives.	What other info does HPC need at end of Q2 to evaluate grant program update?		
	Explore whether tax-based support is possible.	Check in w comp plan engagement window 2 questions		
	Look at intersection of LRC & HP comm structures			
Marty, Sloane, staff		Facilitate public education and participation		
	Plan landmark ceremony	Landmark Ceremony: Marty	Plan fall event	Fall Event: Sloane
Events	List of tasks	List of tasks	List of tasks	List of tasks
	Order plaques -- staff ✓	Write histories -- staff	Meet with museum staff, ID memory studies speaker	Event target: October
	Set date -- staff ✓	Check materials (scissors, etc.) -- staff	ID date, location, audience	
	Market event -- staff ✓	Organize food		
	Confirm location -- staff ✓	Organize music, tents, etc. for event		
	Look into alcohol license ✓	Contact potential speakers		
Josh, Keith, staff		Facilitate public education and participation, preserve significant historic places, enhance customer service		
	Explore in-house options	Subcommittee start		
Map Update	List of tasks	List of tasks	List of tasks	List of tasks
	Meet with GIS architect (staff) ✓	List of desired/dream content, function ✓	Cirlce back w Jeff et al about larger map update	
		Share what can be done in-house ✓		
		Zoning map update -- in house -- staff		
		Josh & Keith walking surveys		
Sloane and Lynda (staff support)		Facilitate public education and participation		
Construction Grant Signage	List of tasks	List of tasks	List of tasks	List of tasks
Gary and Chrissie (staff support)		Establish and maintain a qualified HPC, facilitate public education and participation		
Update HPC Bylaws	List of tasks	List of tasks	List of tasks	List of tasks
		Significant progress, but not fully executed. Pending City code changes.		
Lynda (staff support)		Facilitate public education and participation		
Social Media	List of tasks	List of tasks	List of tasks	List of tasks
Chrissie and Marty (staff support)		Facilitate public education and participation, preserve significant historic places, enhance customer service		
	No work this quarter	No work this quarter	Project starts	
General Outreach	n/a	n/a	List of tasks	List of tasks

Roles & responsibiliites of HPC (dervied from PMP)

- Enhance customer service
- Facilitate public education and participation
- Preserve significant historic places
- Establish and maintain a qualified HPC

Other goals and projects

- Meet annual CLG requirements
- Meet HPC professional requirements
- Downtown Business Association write-ups
- Museum Advisory Board Liaison

= Not Completed

= Completed

2023 HPC Work Plan

Quarter 1, Jan - Mar

Quarter 2, Apr - Jun

Quarter 3, Jul - Sep

Quarter 4, Oct - Dec

Chrissie, Gary, Amelia		Public Education & Participation					
Iterative drafting & reviewing		Finalize drafts for print copy		Printing	Launch	Other Goals & Projects	
Coloring Book	List of tasks	List of tasks		List of tasks	List of tasks	Meet annual CLG training reqs	✓
	Share detail feedback w artist ✓	Finalize first 2 drawings w artist		Final draft canva layout	Hold coloring book launch event (or similar)	Meet HPC professional requirements	✓
	First draft of building write-ups ✓	Review drawings in batches		Work with selected printer for proofs	Work w others to identify coloring book events for 2024	Targeted landmark outreach	Revisit subcommittee assignments Q3
	Edifing first draft of building write-ups ✓	Finalize building write-ups		Decide on # for initial order		DBA Write-Ups	Gary, monthly
		First draft introduction text and canva layout		Order books to be printed in time for tent, October event		Increase grant amounts	Currently slated for Q3/Q4 consideration
		Final draft intro text				Historical Commission Liaison	Keith Keller
Marty, Lynda (Amelia support)		Public Education & Participation					
Phase1		Phase2		Phase3	Phase4		
Social Media	List of tasks	List of tasks		List of tasks	List of tasks		
	General calendar of 2023 for potential posts for the year ✓	Establish platform, posting proces -- in progress ✓					
		4-5 May write-ups ✓					
		Call for commissioners to send ideas					
	Approval process for texts -- staff only ✓						
Keith, Lynda (Amelia support)		Establish & Maintain a Qualified HPC					
Phase1		Phase2	Phase3	Phase4			
HPC Training	List of tasks	List of tasks	List of tasks	List of tasks			
	Connect with CLG rep ✓	Preservation 101 Webinar: 2 months to watch, google form responses/notes	Revisit interest in county-wide training, info events (via CLG rep)				
		Keith: state tax credit -- available for questions. Set up for residents/property owners?					
Chrissie, Randy, Amelia		Enhance Customer Service • Prepare for Potential PMP Updates • Preserve Significant Historic Places					
Phase1		Phase2	Increase Grant Amounts	Increase Grant Amounts			
UE Surveys	List of tasks	List of tasks	List of tasks	List of tasks			
	Meet to discuss goals, sequencing of project ✓	Test out questions for "surveys" w/ the rest of the HPC					
	Question: What data is available to get a baseline of HPF usage? ✓						
	Question: Should we integrate focus group, interviews into "survey" process? ✓						
	Question: What on the social media end would help this project?						
Keith, Randy, Amelia		Enhance Customer Service • Prepare for Potential PMP Updates • Preserve Significant Historic Places					
On hold until UE Surveys complete		On hold until UE Surveys complete	Phase1	Phase2			
Report on Barriers	List of tasks	List of tasks	List of tasks	List of tasks			
Josh, Amelia		Preserve Significant Historic Places					
Phase1		Phase2	Phase3	Phase4			
Blue Parrot Sign	List of tasks	List of tasks	List of tasks	List of tasks			
	Meet to give background on sign ✓	Contact conservator / engineer					
	Meet with library & museum staff for their input on sign location ideas ✓						

ITEM: Discussion/Direction: Annual Goals Memo

PLANNER: Kim Bauer, Historic Preservation Planner

SUMMARY:

This memo summarizes Historic Preservation Goals for 2022.

- Public Outreach Projects: Staff will work with the Historic Preservation Commission to plan the May Plaque Award Ceremony and potential other summer outreach events for 2022. Certain other events or projects to consider working on specifically:
 - A preservation or history themed movie night in the summer somewhere like Harney/Lastoka Open Space or someplace similar and historic
 - A new interactive GIS map similar to our [Landmark Map](#), but with other sites or stories
 - A walking tour
 - Create a walking tour brochure? Could be based on the coloring book?
 - Grant workshops or a booth at an event like Street Faire where people can come ask questions about the program and requirements
 - Would we want to brainstorm and try to have an event in partnership with the Museum?
- Review Online Information provided on the City's website – This goal is specifically in reference to previous years' goals of creating a Landmark and Reviewed-but-demolished Online List. Staff will work on updating a list that could be hosted on the City's website and includes an ever-updating list of landmarks as well as properties that have been reviewed but demolished. Things to consider would be:
 - How much information would be reasonable to include? Just the addresses will suffice? Would we want to include pictures if we have them?
 - Other sub-goals here could relate to other items we would like on the website.
- Develop new or updated advertisement materials for explaining and celebrating the HPF program – This goal could be carried out by all HPC members or a select subcommittee. We could look to create designed 1-page sheets explaining aspects of the program and/or the program

overall. These have been created in the past by previous staff but for previous funding levels. These would be helpful to have out at events like Lenses on Louisville or others.

- Public Outreach Projects: Coloring Book – This item carries over from 2021. An artist has been selected and is currently drafting images for inclusion in the book. Other steps to include:
 - Creating narrative excerpts for each selected landmark
 - Deciding how we would want to gather and print the book
 - Creating or designing a front cover

- Complete Historic Survey Project – This is a carryover from previous years. The reports and inventory forms with staff edits were sent to Paleo West. The goal is to finalize the forms and for a final presentation to be given in 2022.


- Residential Grant Amounts – This is a carryover from previous years. Staff and the HPC would work together to consider increasing residential preservation and restoration standard grants. Things to consider could be:
 - Residential New Construction amounts
 - Current amount: \$15,000
 - Residential Preservation Grant Amounts
 - Current amount: \$40,000

HSA grant
increases/requirements
updated. No other
grants updated.

- Grant Requirements – This is a carryover from previous years. Considerations potentially include:
 - Providing additional standards or clarifying specific standards for qualification.
 - Previously, the Historic Preservation Commission has talked about potentially considering requiring actual cost estimates and/or competing bids for extraordinary circumstances grants.

- Old Town Overlay Zone District: The city was approximately midway through this project prior to the fire. This is one of the projects that has been paused in order to focus on Marshall Fire recovery efforts. It is anticipated to begin again in 2022, but at an unknown date. If it did move forward this year, the HPC would consider adopting changes recommended by the final report.

Staff is seeking feedback from Historic Preservation Commission about the above items and if there were any that should be replaced or removed. Staff is also seeking feedback on general timeline for the any of the above goals the HPC would like to focus on first.

  = Not Completed
 = Completed

ITEM: Review of Recommended Inclusions for the 2022 Work Plan

PLANNER: Kim Bauer, Historic Preservation Planner


SUMMARY:

This memo summarizes the items Staff is presenting for inclusion on the 2022 Work Plan. The Historic Preservation Commission have discussed some of these during their February and May 2021 meetings. The Historic Preservation Commission items included on the list below are carryover items that are not yet complete on the 2021 HPC Work Plan and then proposed new 2022 items.

The HPC typically reviews our Work Plan items at the beginning of each new year. This review is needed now, to get consensus on what should be proposed to be included in the City Council Work plan for 2022.

- **2021 Work Plan Carryover items:** The 2021 Work Plan includes a list of items that Council priorities for completion within 2021. The list is organized by priority and/or those actively underway. The following items will include involvement of the Historic Preservation Commission:
 - *Public Outreach Projects: Coloring Book* – This item will carry over onto the 2022 Work Plan. An artist has been selected and is currently drafting images for inclusion in the book.
 - *Complete Historic Survey Project* – This item will carry over onto the 2022 Work Plan. The reports and inventory forms are currently being reviewed and edits will be sent to Paleo West. A final presentation will be done in 2022.
 - *Residential Grant Amounts* – This is a carryover from previous years' Work Plans, and will be recommended for inclusion on the 2022 Work Plan. Staff will work with the Historic Preservation Commission to consider increasing residential preservation and restoration standard grants.
 - *Grant Requirements* – This item will carry over onto the 2022 Work Plan. Consider providing additional standards or clarifying specific standards for qualification. Additionally, the Historic Preservation Commission would consider requiring actual cost estimates and potentially competing bids for extraordinary circumstances grants.
 - *Landmark and Reviewed-but-demolished Online List* – This item will carry over onto the 2022 Work Plan. Staff will work on updating a list that could be hosted on the City's website and includes an ever-updating list of landmarks as well as properties that have been reviewed but demolished. Staff is currently updating the online GIS map that pictures and maps all currently Landmarked properties.

HSA grant
increases/requirements
updated. No other
grants updated.

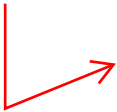

- **2022 Work Plan Recommendations:**

- *Old Town Overlay Zone District:* The city is midway through this project, but likely will not be complete this year and will carry over into 2022, at which time the HPC would consider adopting changes recommended by the final report.
- *Public Outreach Projects:* Staff will work with the Historic Preservation Commission to plan the May Plaque Award Ceremony and potential other summer outreach events for 2022.

Staff recommends that the Old Town Overlay review and associated work items should be included in the City Council work plan. Staff is seeking feedback from Historic Preservation Commission if additional items should be recommended for inclusion.