


1 A2.2 WEST ELEVATION
SCALE: 1/4" = 1'-0"

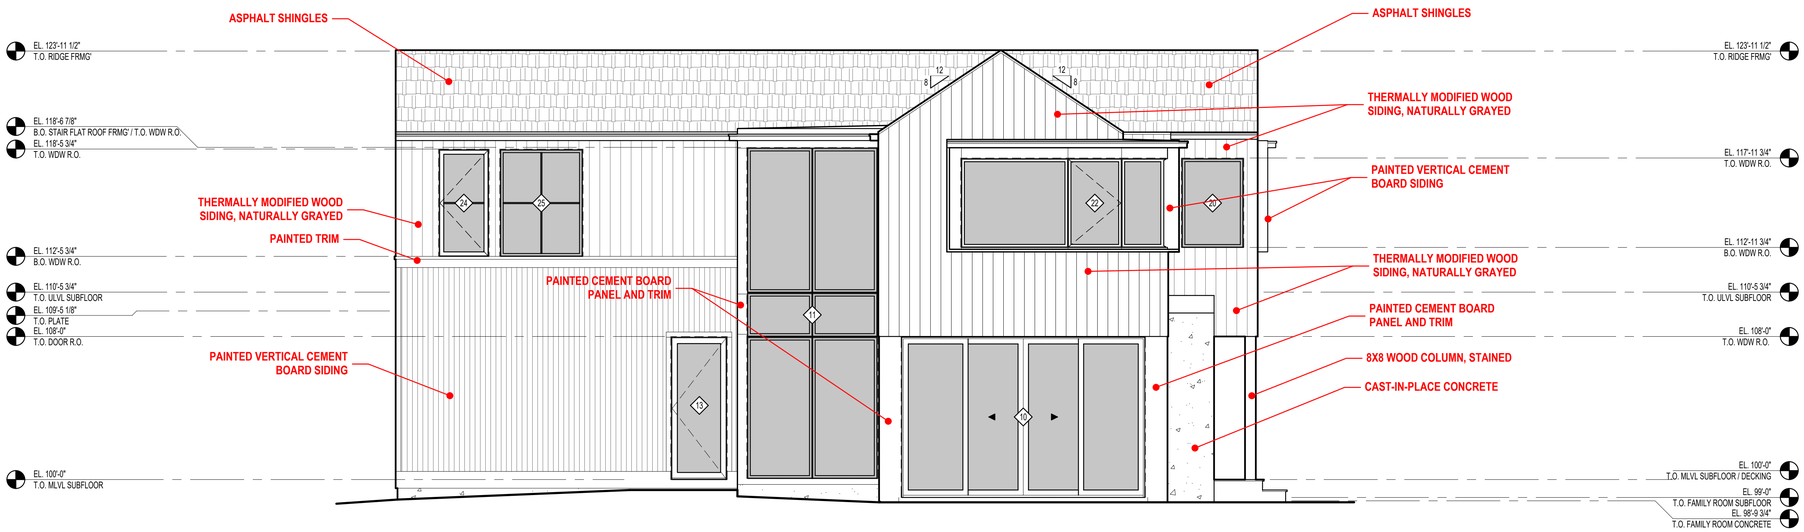


2 A2.2 NORTH ELEVATION
SCALE: 1/4" = 1'-0"

DAJDESIGN
922A MAIN STREET
LOUISVILLE, CO 80027
P. 303.527.1100
INFO@DAJDESIGN.COM

SEAL

NOT FOR CONSTRUCTION

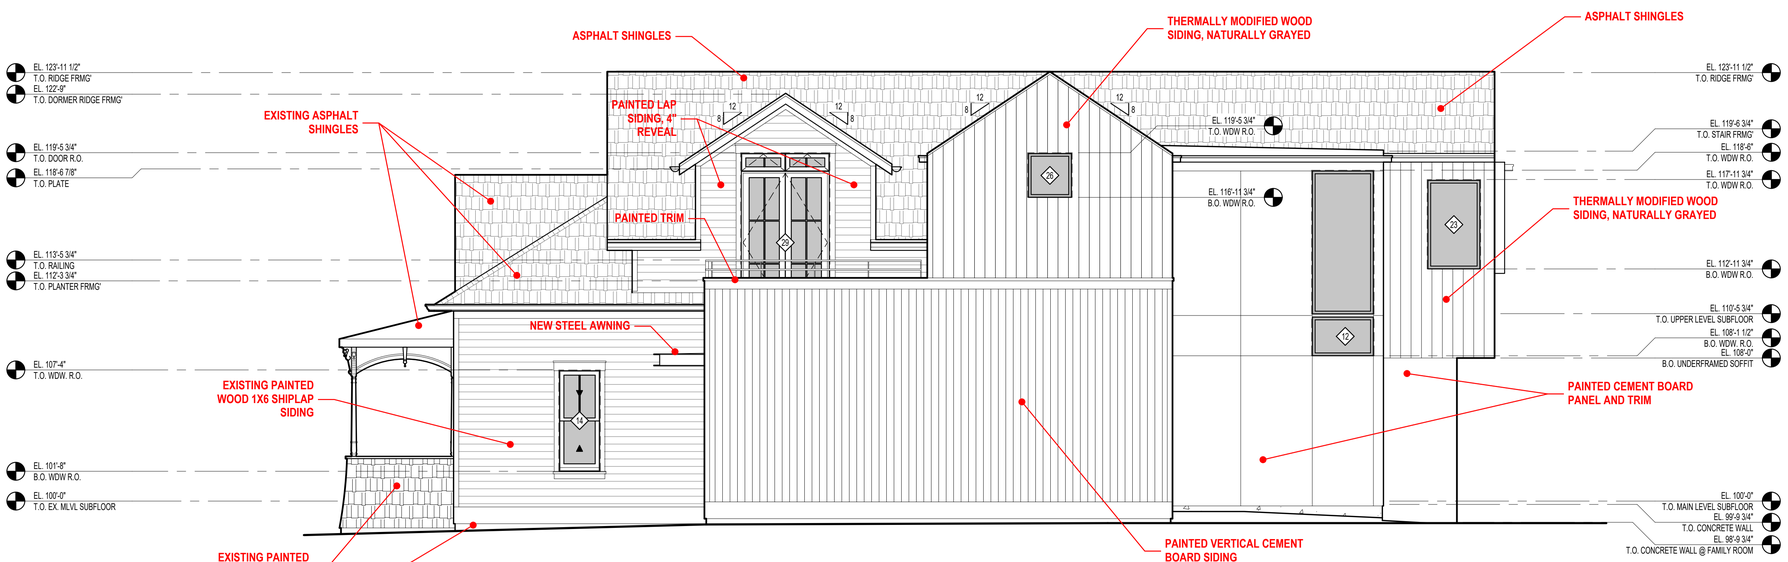PROJECT
GREENE RESIDENCE
601 LINCOLN AVENUE, LOUISVILLE, CO 80027

KIMMIE AND ROGER GREENE
601 LINCOLN AVENUE, LOUISVILLE, CO 80027
720.560.6628

DRAWING TITLE
BUILDING ELEVATIONS

REVISION

SET PERMIT PROGRESS
DATE 11/06/2020

SHEET A2.2