# 809 MAIN

809 MAIN STREET LOUISVILLE, COLORADO 80027
HISTORIC PRESERVATION

DAJDESIGN
922A MAIN STREET
LOUISVILLE, CO 80027
P. 303.527.1100
INFO@DAJDESIGN.COM

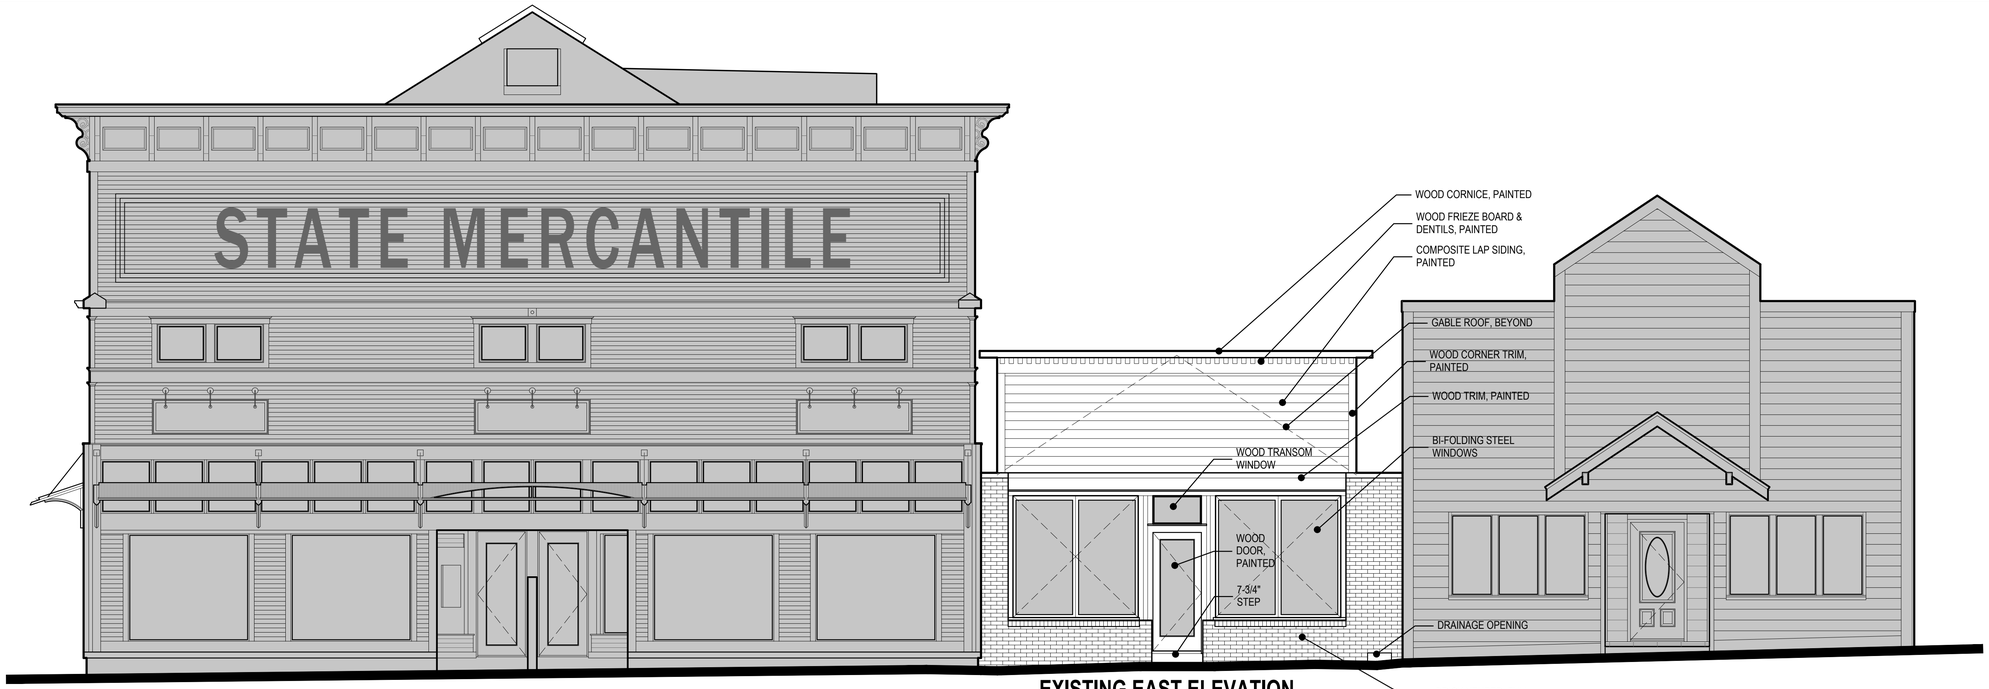


## EXISTING EAST ELEVATION

SCALE: 1/4" = 1' - 0"

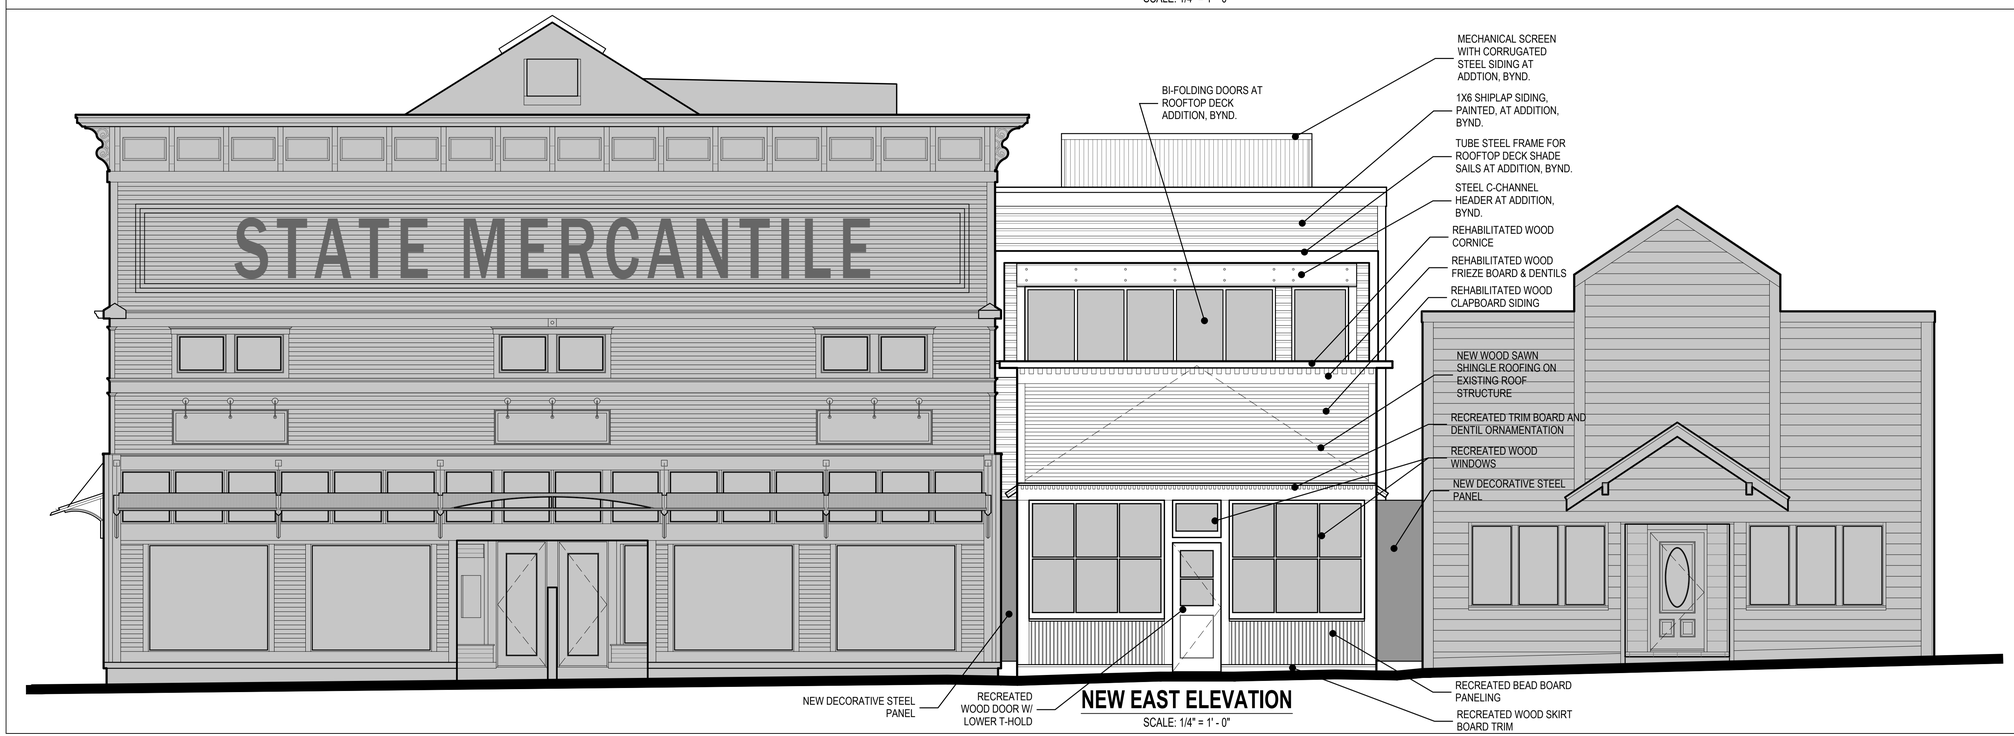


## NEW EAST ELEVATION

SCALE: 1/4" = 1' - 0"

EXHIBIT 1
ELEVATIONS