NOTES
1. PEDESTRIAN ACCESS SHALL BE PROVIDED ON ONE SIDE OF PUBLIC STREETS AT ALL TIMES WEST OF RAILROAD TRACKS.
2. CONTRACTOR SHALL COORDINATE WITH CITY FOR CLOSURES DURING FINAL ASPHALT PLACEMENT.
3. HAUL/ACCESS ROUTES SHALL BE LIMITED THROUGH RESIDENTIAL STREETS. THE PREFERRED HAUL ROUTE IS PINE STREET AND HIGHWAY 42.
4. CONTRACTORS SHALL ADHERE TO MAXIMUM ALLOWABLE CLOSURES LISTED BELOW.
5. PROJECT PHASES WEST OF THE RAILROAD SHALL NOT BE CONSTRUCTED CONCURRENTLY. EACH PHASE SHALL BE CONSTRUCTED SEPARATELY.

AREA	CLOSURE LIMITATIONS
1	FOUR WEEK CLOSURE AFTER APRIL 1, 2016.
2	ONE WEEK CLOSURE. KEEP ACCESS TO LIBRARY PARKING LOT OPEN AS MUCH AS POSSIBLE.
3	FOUR WEEK CLOSURE. LEAVE N-S ALLEY OPEN AS MUCH AS POSSIBLE. WORK WITH TRASH COMPANIES DURING ALLEY CLOSURES.
4	TWO WEEK CLOSURE.
5	FOUR WEEK CLOSURE. WORK WITH TRASH COMPANIES DURING CONSTRUCTION FOR PICK UP.
6	NO CLOSURE LIMITATIONS.
7A	FIVE WEEK CLOSURE. ALLOW ACCESS AT NIGHT DURING WATER AND SEWER INSTALLATION. CLOSE AT NIGHT FOR STORM WORK. CLOSE ACCESS AT HIGHWAY 42 FOR THE FIVE WEEKS. ACCESS FROM LEE ONLY. WORK WITH TRASH COMPANIES DURING CONSTRUCTION FOR PICK UP.
7B	CLOSURES ALLOWED FOR A MAXIMUM OF 30 CALENDAR DAYS. CLOSURES MUST CONFORM TO CDOT REGION 4 LANE CLOSURE STRATEGY. CLOSURES AND TRAFFIC CONTROL PLAN REQUIRE APPROVAL BY THE CITY OF LOUISVILLE AND CDOT.
8	THREE WEEK CLOSURE AND RV DUMP CLOSURE.
9	NO CLOSURE LIMITATIONS.
10	TWO WEEK CLOSURE. ALLOW PRIVATE DRIVE ACCESS TO SOUTH.
11	NO CLOSURE LIMITATIONS.

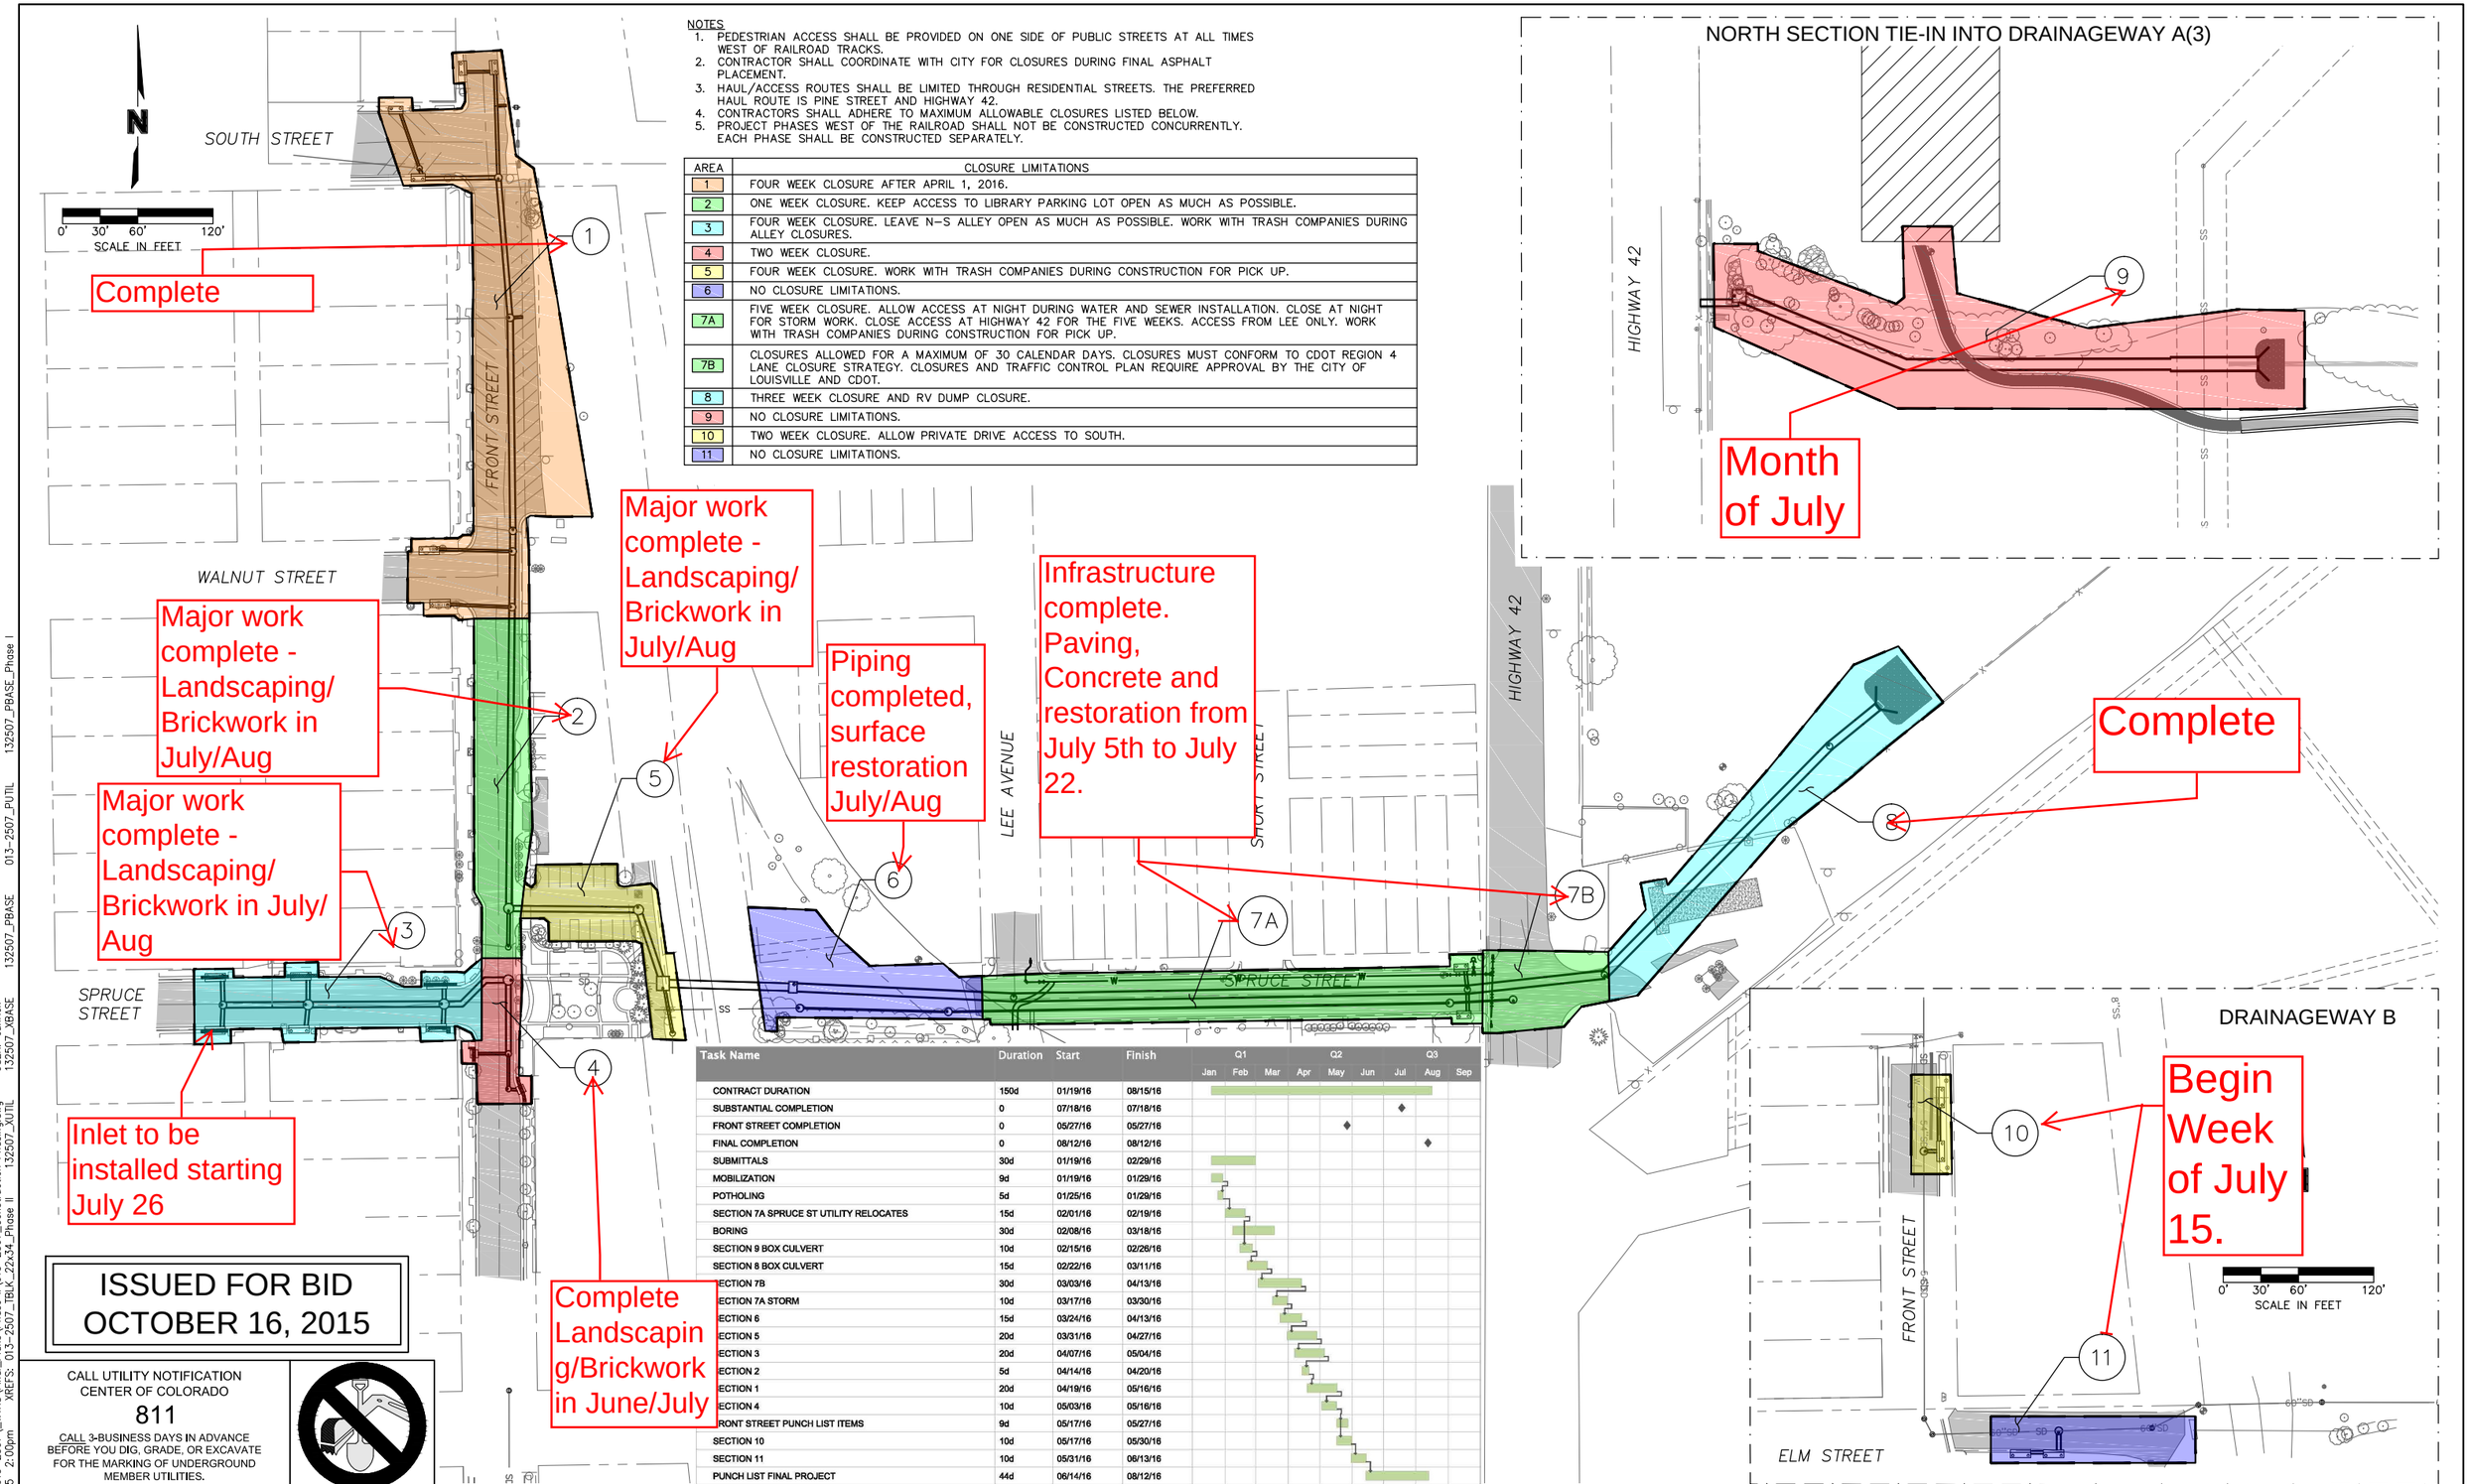

Task Name	Duration	Start	Finish
CONTRACT DURATION	150d	01/19/16	08/15/16
SUBSTANTIAL COMPLETION	0	07/18/16	07/18/16
FRONT STREET COMPLETION	0	05/27/16	05/27/16
FINAL COMPLETION	0	08/12/16	08/12/16
SUBMITTALS	30d	01/19/16	02/29/16
MOBILIZATION	9d	01/19/16	01/29/16
POTHOLING	5d	01/25/16	01/29/16
SECTION 7A SPRUCE ST UTILITY RELOCATES	15d	02/01/16	02/19/16
BORING	30d	02/08/16	03/18/16
SECTION 9 BOX CULVERT	10d	02/15/16	02/26/16
SECTION 8 BOX CULVERT	15d	02/22/16	03/11/16
ECTION 7B	30d	03/03/16	04/13/16
ECTION 7A STORM	10d	03/17/16	03/30/16
ECTION 6	15d	03/24/16	04/13/16
ECTION 5	20d	03/31/16	04/27/16
ECTION 3	20d	04/07/16	05/04/16
ECTION 2	5d	04/14/16	04/20/16
ECTION 1	20d	04/19/16	05/16/16
ECTION 4	10d	05/03/16	05/16/16
RONT STREET PUNCH LIST ITEMS	9d	05/17/16	05/27/16
SECTION 10	10d	05/17/16	05/30/16
SECTION 11	10d	05/31/16	06/13/16
PUNCH LIST FINAL PROJECT	44d	06/14/16	08/12/16

ISSUED FOR BID
OCTOBER 16, 2015

CALL UTILITY NOTIFICATION CENTER OF COLORADO
811
CALL 3-BUSINESS DAYS IN ADVANCE BEFORE YOU DIG, GRADE, OR EXCAVATE FOR THE MARKING OF UNDERGROUND MEMBER UTILITIES.

REV NO.	DATE	REVISIONS DESCRIPTION

REVISIONS

OLSSON ASSOCIATES
4690 Table Mountain Drive
Suite 200
Golden, CO 80403
TEL 303.237.2072
FAX 303.237.2659

designed by: CU/AG
drawn by: MO/CU/JM
checked by: DK/DO
project no.: 013-2507
date: 09/2015

URBAN DRAINAGE AND FLOOD CONTROL DISTRICT
CITY OF LOUISVILLE

City of Louisville Colorado

LAFAYETTE-LOUISVILLE BOUNDARY AREA DRAINAGE IMPROVEMENTS: PHASE II

PHASING PLAN

PH1

DWG: F:\Projects\013-2507_WTRS\Final_Plans\Phase II\013-2507_Construction Phasing.dwg USER: cuhrich
DATE: Oct 15, 2015 2:00pm XREFS: 013-2507_TBLK_22x34_Phase II 132507_XUTIL 132507_XBASE 132507_PBASE 013-2507_PUTIL 132507_PBASE_Phase I