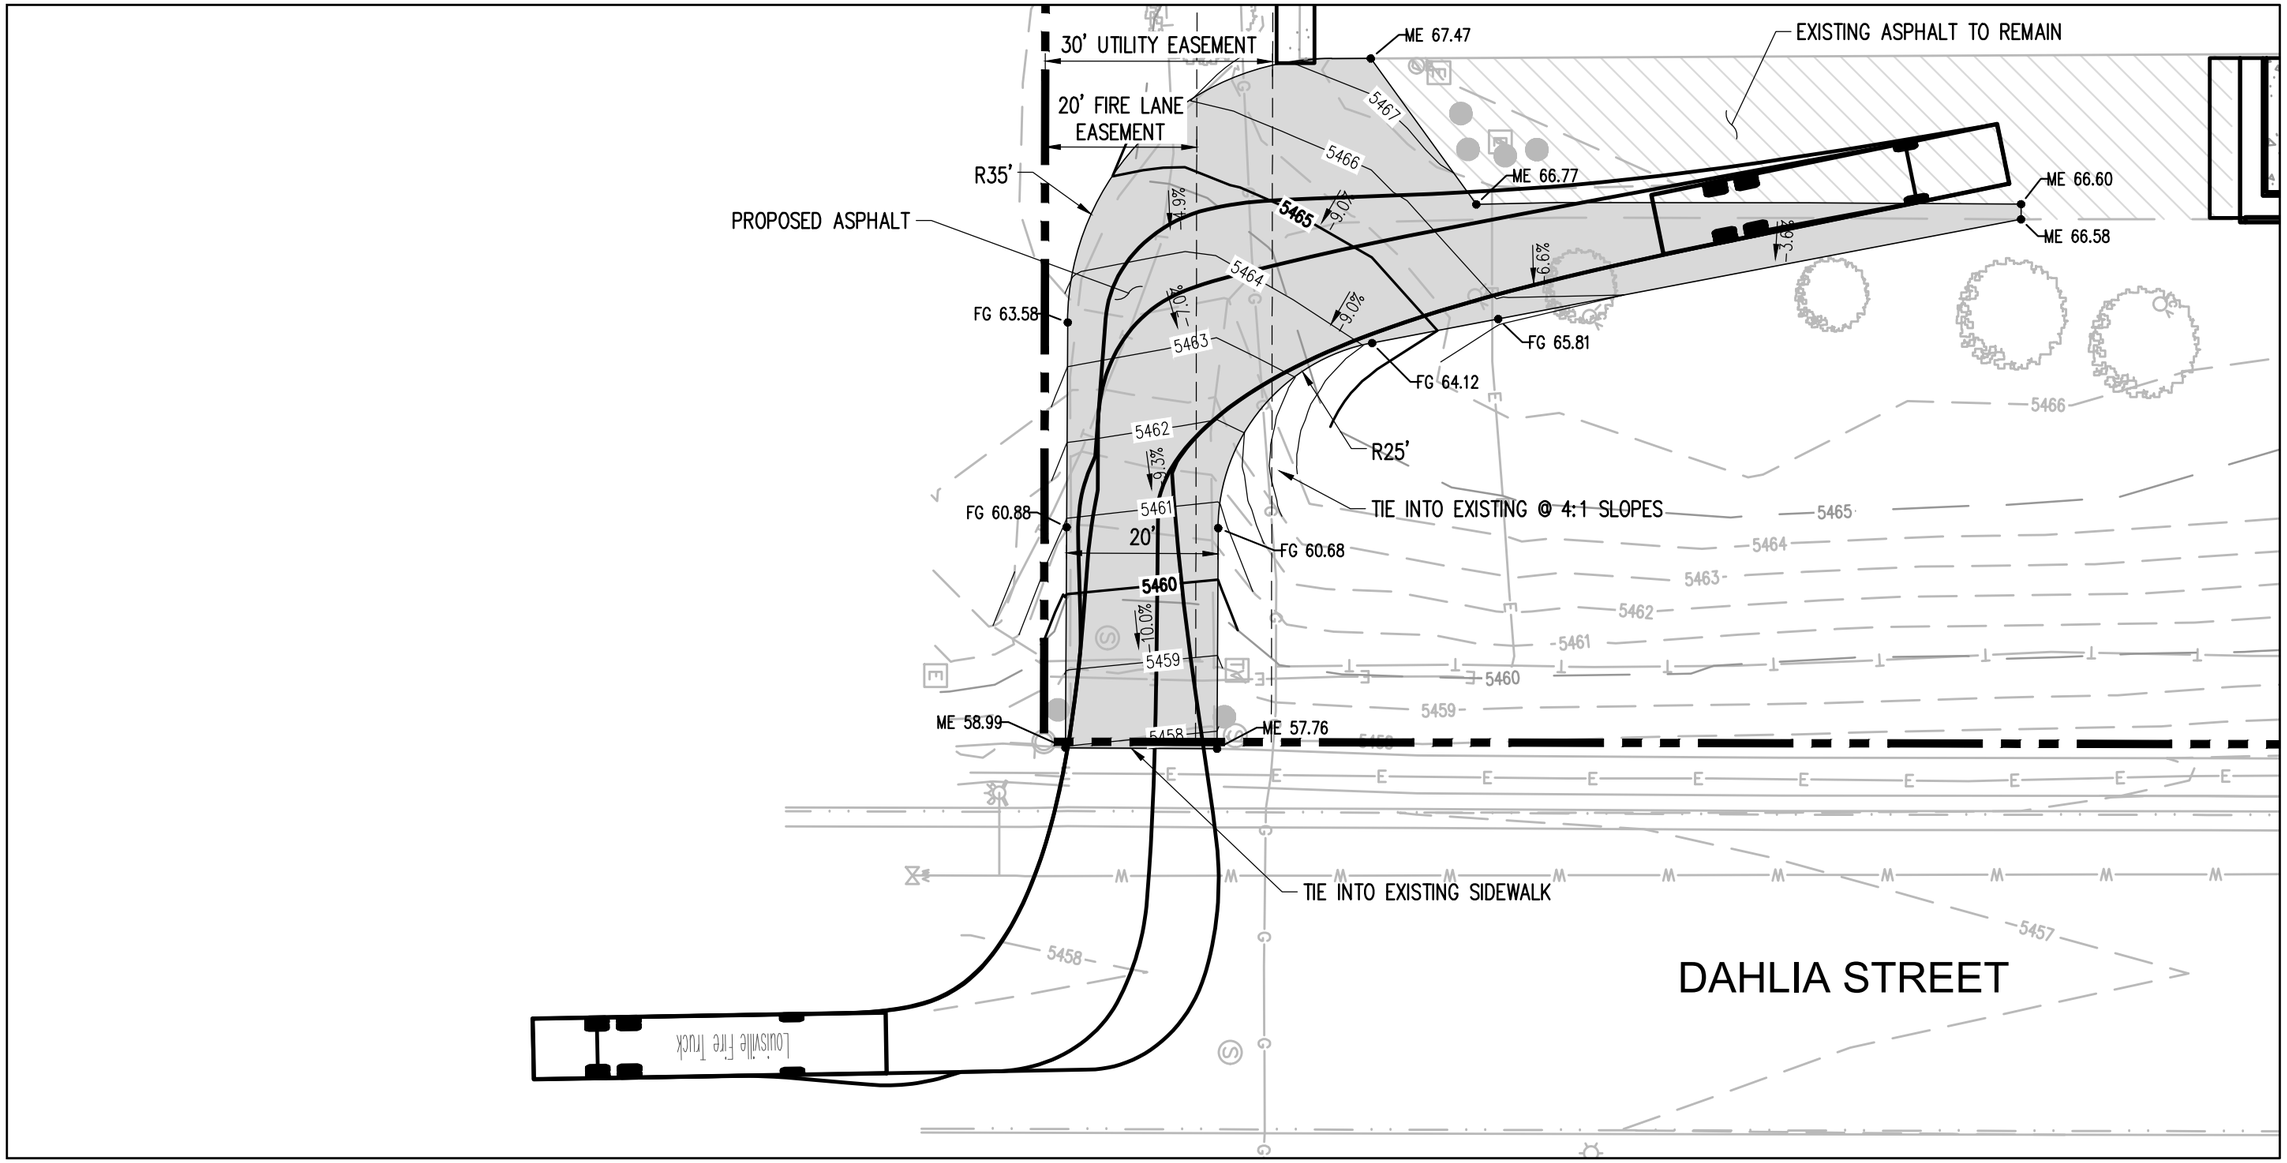

RIDGETOP ENGINEERING & CONSULTING
541 E. Garden Drive, Unit N
Windsor, CO 80550
T (970) 663-4552
W ridgetopeng.com

NORTH

SCALE: 1" = 20'

ASCENT COMMUNITY CHURCH
LOUISVILLE, CO

FIRE ACCESS EXHIBIT

06/06/2023

EXHIBIT A